



No. EE/BP/PMAY/A/MHADA/ /2025
Dated:-

To,
Ashtavinayak Reality
S.No.85/1, Siddhivinayak Pride,
Behind Siddhivinayak Petrol Pump,
Pune -Solar Road Highway,
Manjari BK, Pune -412 307.

Sub :- Full Occupation certificate for Proposed development of 6 bldgs comprising 160 EWS tenements, 132 LIG tenements & 7 conv.Shops on plot bearing S.No.162, Hissa No.9/1 and 9/2 of Mouje Fursungi, Dist. Pune under AHP -PPP Model under Pradhan Mantri Awas Yojana .

Ref :- Your application letter dated 07/11/2025 for permission of O.C.

Sir,

With reference to above letter, this is to inform you that there is No Objection to occupy the Building No. 2 to 5 of St. + 7, Building No. 6 of St. + 6 & 2 Gr.Floor Club house (Part OC received) and Building No. 1 of St. + 5 & Comm. Bldg. of Gr. + 1 comprising 160 EWS tenements, 132 LIG tenements & 7 conv.Shops on plot bearing S.No.162, Hissa No.9/1 and 9/2 of Mouje Fursungi, City Pune under AHP -PPP Model under Pradhan Mantri Awas Yojana which is constructed & completed under the supervision of supervisor / Engineer Shri Anuj Pramod Shete., Architect M/s Studio 24, Architect - Shreyash Sunil Rukari (Regn. Lic. No.CA/2013/65193) and Structural Engineer Shri Shishir Dhawade (Regn. Lic.No. AM81002/1) subject to following conditions.

1. That this OC is without prejudice to legal matters pending in Court of Law if any.
2. Addition / alteration in the approved building plan shall not be allowed & permitted.
3. The periodic maintenance of Common amenities such as Water Supply, Electrical, STP, Drainage, Mechanical & Civil shall be maintained.
4. That the terms & conditions mentioned in obtained Consent to Operate shall be strictly followed.
5. That the sufficient & safe electric supply & sufficient treated water supply to all tenements allotted shall be provided as per undertaking given by you & if any, dispute/complaints arises regarding the said issue you should resolve it at your own risk & cost, Planning Authority by PMAY/MHADA is not responsible for the same.

6. Functioning of Lifts, DG sets, Rainwater Harvesting system, Solar system, substation shall be maintained.
7. That the applicant / Developer / Tenant shall not be allowed to enclose or to sale the common space such as common parking, top terrace (common terrace), open Balcony, open terrace etc. The common parking, top terrace (common terrace) shall be open to all.
8. That you have to maintain and hand over recreational open space to the co-operative housing society as per UDCPR Norms.
9. That the parking should be provided as per plans sanctioned.
10. All Terms and conditions mentioned in CFO NOC should be strictly followed.

A set of certified completion building plans is returned herewith please.


Executive Engineer/B.P.Cell
PMAY/ MHADA


Copy forwarded for favour of information :

1. Arch. Shreyash Sunil Rukari, 2134, Sadashiv Peth, Pune-30 For Information
2. Chief Officer, Pune Board, MHADA for information.
3. Commissioner, PCMC, Pune for favour of information.
4. Asst. Director of Town Planning, PCMC for information.
5. Chief I.C.T. Officer, MHADA for information & to be uploaded on official MHADA website.
6. Executive Engineer-II/PMAY/MHADA/A, for information


Sd/-
Executive Engineer/B.P.Cell
PMAY/ MHADA




GOOGLE MAP
N.T.S

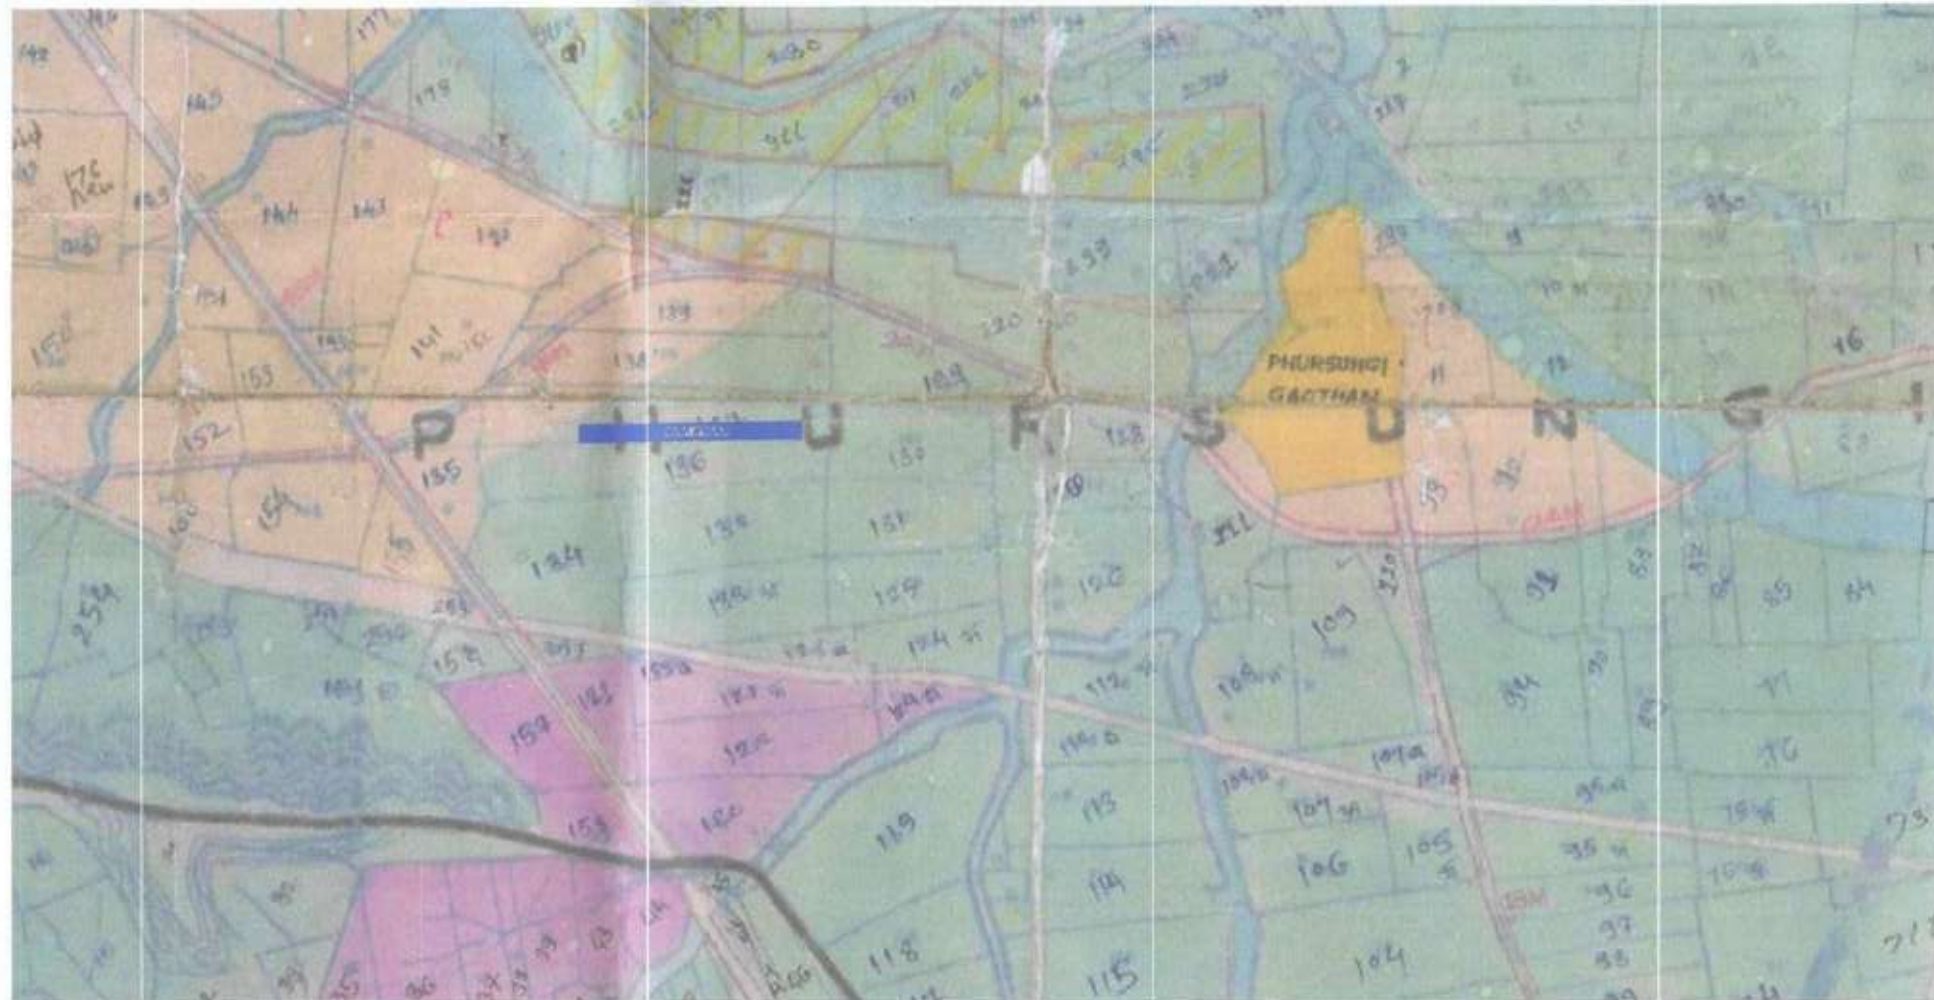

R.P. EXTRACT
N.T.S

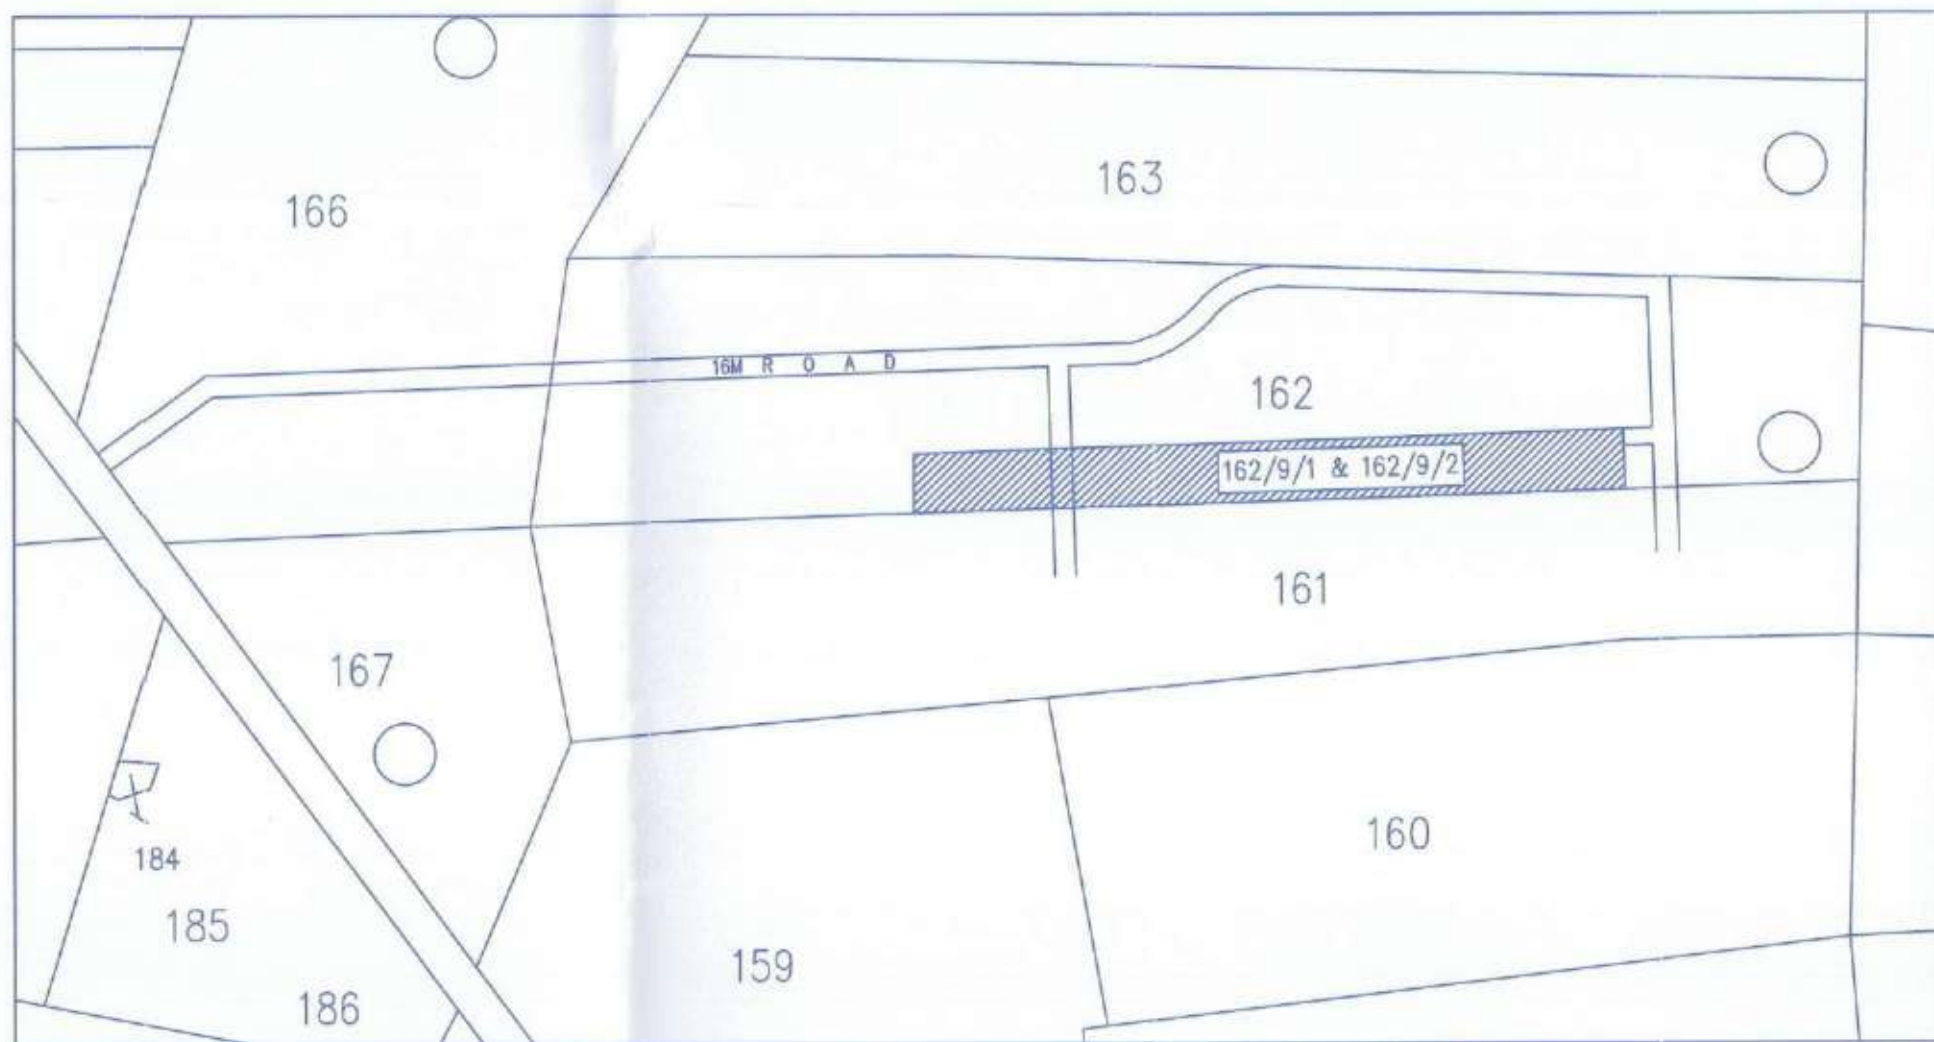

LOCATION PLAN
N.T.S

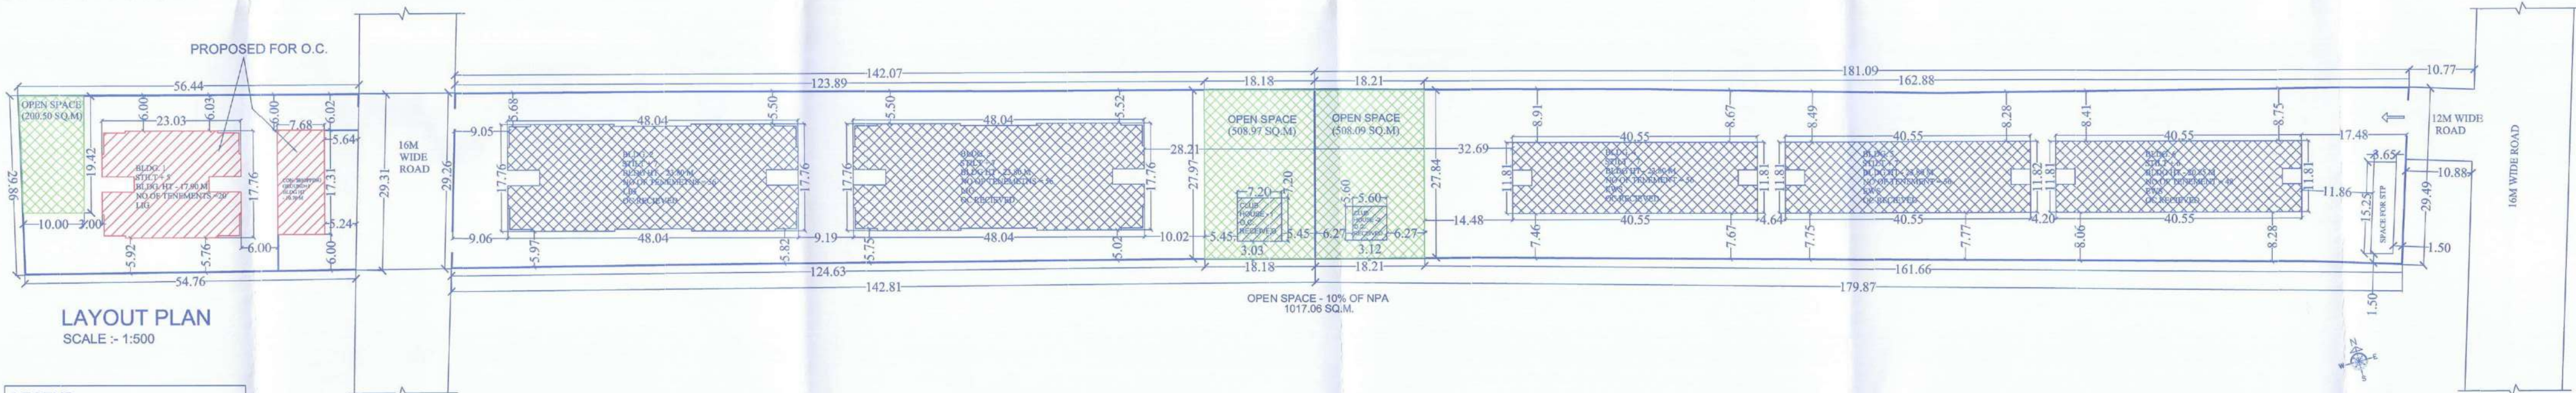

LEGEND	
	PROPOSED FOR O.C
	O.C. RECEIVED

BUILT UP AREA STATEMENT (FSI STATEMENT) - AS PER SANCTION							
BUILDING NO.	BUILDING TYPE	NO. OF FLOORS	NO. OF TENEMENTS	TOTAL BUILT UP AREA (SQ.M)	HEIGHT OF BUILDING (M)	STATUS	
1	L.I.G.	STILT + 5	20	1689.79	17.90 M	PROPOSED FOR O.C.	
2 WING A & B	L.I.G.	STILT + 7	56	4682.73	23.80 M	O.C. RECEIVED	
3 WING C & D	L.I.G.	STILT + 7	56	4683.12	23.80 M	O.C. RECEIVED	
4 WING F & E	E.W.S.	STILT + 7	56	2369.09	23.80 M	O.C. RECEIVED	
5 WING D & C	E.W.S.	STILT + 7	56	2369.09	23.80 M	O.C. RECEIVED	
6 WING B & A	E.W.S.	STILT + 6	48	2056.38	20.85 M	O.C. RECEIVED	
7- CONVENIENCE SHOPPING	7 SHOPS	GROUND+1		248.14	8.50 M	PROPOSED FOR O.C.	
TOTAL			132	160	18078.34		

NON FSI AREA STATEMENT- AS PER SANCTION							
BUILDING NO.	BUILDING TYPE	GROUND AREA	METER ROOM	STAIR CASE HEAD ROOM	CLUB HOUSE	O.H.W.T. AREA	U.G.W.T. AREA
1	L.I.G.	309.04	7.59	30.40	51.84	18.32	165.20
CON SHOP		130.89	0.00	25.37	31.36	6.19	
2	L.I.G.	619.42	14.18	60.80		16.32	
3	L.I.G.	619.42	14.18	60.80		32.62	
4	E.W.S.	291.70	18.40	41.46		32.62	
5	E.W.S.	291.70	18.40	41.46		32.62	
6	E.W.S.	291.70	18.40	41.46		32.62	
TOTAL		2553.67	91.15	301.75	83.20	169.31	3364.28 SQM

TOTAL FSI AND NON FSI AREA = 18078.34 SQ M + 3364.28 SQ M = 21442.62 SQ M

TENEMENT STATEMENT- AS PER SANCTION									
BUILDING NO.	BUILDING TYPE	NO. OF FLOORS	NO. OF TENEMENTS	NO. OF TENEMENTS	NO. OF TENEMENTS	NO. OF TENEMENTS	NO. OF TENEMENTS	NO. OF TENEMENTS	NO. OF TENEMENTS
CON. SHOPPING	COMMERCIAL	G + 1							
1	L.I.G.	STILT + 5	20						
2 WING A & B	L.I.G.	STILT + 7	56						
3 WING C & D	L.I.G.	STILT + 7	56						
4 WING F & E	E.W.S.	STILT + 7	56						
5 WING D & C	E.W.S.	STILT + 7	56						
6 WING B & A	E.W.S.	STILT + 6	48						
TOTAL TENEMENTS			132	160	7				

TENEMENT STATEMENT- FOR O/C PROPOSED FOR BUILDING NO - 1 AND CONVENIENCE SHOPPING									
BUILDING NO.	BUILDING TYPE	NO. OF FLOORS	NO. OF TENEMENTS	NO. OF TENEMENTS	NO. OF TENEMENTS	NO. OF TENEMENTS	NO. OF TENEMENTS	NO. OF TENEMENTS	NO. OF TENEMENTS
1	L.I.G.	STILT + 5	20						
TOTAL TENEMENTS			20						

BUILT UP AREA STATEMENT (FSI STATEMENT)- FOR O/C PROPOSED FOR BUILDING NO - 1 AND CONVENIENCE SHOPPING					
BUILDING NO.	BUILDING TYPE	NO. OF FLOORS	NO. OF TENEMENTS	TOTAL BUILT UP AREA (SQ.M)	HEIGHT OF BUILDING (M)
1	L.I.G.	STILT + 5	20	1689.79	17.90 M
2- CONVENIENCE SHOPPING	7 SHOPS	GROUND+1		248.14	8.50 M
TOTAL			20	1937.93	

PROFORMA - I

11

COMPLETION DRAWING FOR FULL O.C. PROPOSED FOR BUILDING AND CONVENIENCE SHOPPING AT SURVEY NO - 162/9/1 AND 162/9/2, FURSUNGI, TAL - HAVELI, DIST - PUNE 412308

Accepted as completion plans as accompaniments of acc. ...
Date: 20/12/2025
Executive Engineer Building Permission Cell/PMA/IA MHADA

AREA STATEMENTS

SQM

1

AREA OF PLOT (AS PER SANCTIONED LAYOUT)

11300.00 SQM

2

AREA OF PLOT (AS PER DEMARCATION)

11300.00 SQM

3

As per ownership documents 7/12 , extract

11300.00 SQM

4

Minimum area considered

11300.00 SQM

5

DEDUCTIONS FOR

6

Proposed D.P.D.P. road widening area/service road/highway widening

NIL

7

Any D.P. reservation area

NIL

8

Total (a+b)

NIL

9

Balance area of plot (1-2)

11300.00 SQM

10

Amenity space (if applicable)

NIL

11

Required

NIL

12

Adjustment of 2(b) , if any-

NIL

13

Balance proposed

NIL

14

ELECTRIC SUBSTATION AREA

25.00 SQ. M

15

Net plot area for F.S.I. purpose(Residential)

11300.00SQ.M

16

Recreational open space (if applicable)

1130.00 SQ.M

17

Required (10%)

1130.00 SQ.M

18

Proposed

1217.88 SQ.M

19

Area under 16 m wide road

NIL

20

Area under 12 m wide road

NIL

21

Plotable area (if applicable)

NIL

22

FSI Permissible as per UDPR (for Agriculture)

1.0

23

Builtup area with reference to permissible F.S.I. as per front road width (sr.no. 6 x permissible F.S.I. - 1.0)

11300.00 SQ.M

24

Addition of FSI on payment of premium

25

Maximum permissible premium FSI -based on road width/TOD zone

NIL

26

Proposed FSI on payment of premium

NIL

27

In situ FSI / TDR loading

NIL

28

In-situ area against D.P. road (2.0xsr.no-2(a). If any

NIL

29

In-situ area against amenity space if handed over (2.0 or 1.85x sr.no.4 (b) and/or (c)

NIL

30

TDR area

NIL

31

Total in situ / TDR loading proposed [11(a)+(b)+(c)]

NIL

32

Additional FSI area under chapter no-7

NIL

33

Total entitlement of FSI in proposal

11300.00 SQ.M

34

(12+13+14) whichever is applicable

NIL

35

Ancillary area FSI upto 60% with payment of charges

6780.00 SQ.M

36

Total entitlement (a+b)

18080.00 SQ.M

37

Maximum utilization limit of FSI (building potential) permissible as per road width (as per regulation no 6.1 or 6.2 or 6.3 or 6.4 as applicable) x 1.6 or 1.8)

18080.00 SQ.M

38

Total builtup area proposed as per sanction

18078.34 SQ.M

39

Existing builtup area

NIL

40

Proposed builtup area (as per p line)

18078.34 SQ.M

41

Total entitlement (a+b)

18078.34 SQ.M

42

Total proposed ancillary area out of permissible as per sanction

6778.34 SQ.M

43

Total proposed builtup area for residential use as per sanction

17630.20 SQ.M

44

Total proposed builtup area for commercial use as per sanction

248.14 SQ.M

45

Total proposed tenements in this proposal as per sanction

292

46

EWS

160

47

LIG

132

48

FSI consumed (17/6) (INCLUDING ANCILLARY AREA) as per sanction

1.59

49

Area for inclusive housing, if any

NIL

50

Required (20% of sr no 6)

N.A.

51

proposed

N.A.

52

PROPOSED BUILT UP AREA AS PER SANCTION PLAN

18078.34 SQ.M

53

BUILT UP AREA FOR WHICH PART O.C. IS ISSUED

16140.41 SQ.M

54

PROPOSED BUILT UP AREA FOR FULL O.C.

18078.34 SQ.M

55

Certificate of area -

56

Certified that the plot under reference was surveyed by me on 21/10/2025 and the dimensions of sides etc of plot stated on plan are as measured on site and the area so worked out tallies with the area stated in document of ownership / T.P. scheme records / Land records department/ city survey records

57

OWNER'S DECLARATION

58

I/We undersigned hereby confirm that I/We would abide by plans approved by Authority / Collector. I/We would execute the structure as per approved plans. Also I/We would execute the work under supervision of proper technical person so as to ensure the quality and safety at the work site.

59

ASHTAVINAYAK REALTY

60

THR. MR. SAGAR DILIP RUKARI

61

ASHTAVINAYAK REALTY

62

THR. MR. SAGAR DILIP RUKARI

63

SIGNATURE OF OWNER

64

SIGNATURE OF LIC. ARCHITECT

65

STUDIO 24

66

THR. AR. SHREYASH SUNIL RUKARI

67

CA/2013/61593

68

2134, Sadashiv Peth, Vijayanagar colony,

69

Adhishthan, Office #6, Off Tilak Road,

70

Pune - 411030, India. Phone 020 - 24324458

71

STUDIO 24

72

STUDIO 24

73

SCALE

74

DATE

75

DRAWN BY

76

CHECKED BY

77

1:500

78

29.12.2025


79

VASIM

80

SHREYASH

PROPOSED FOR O.C.

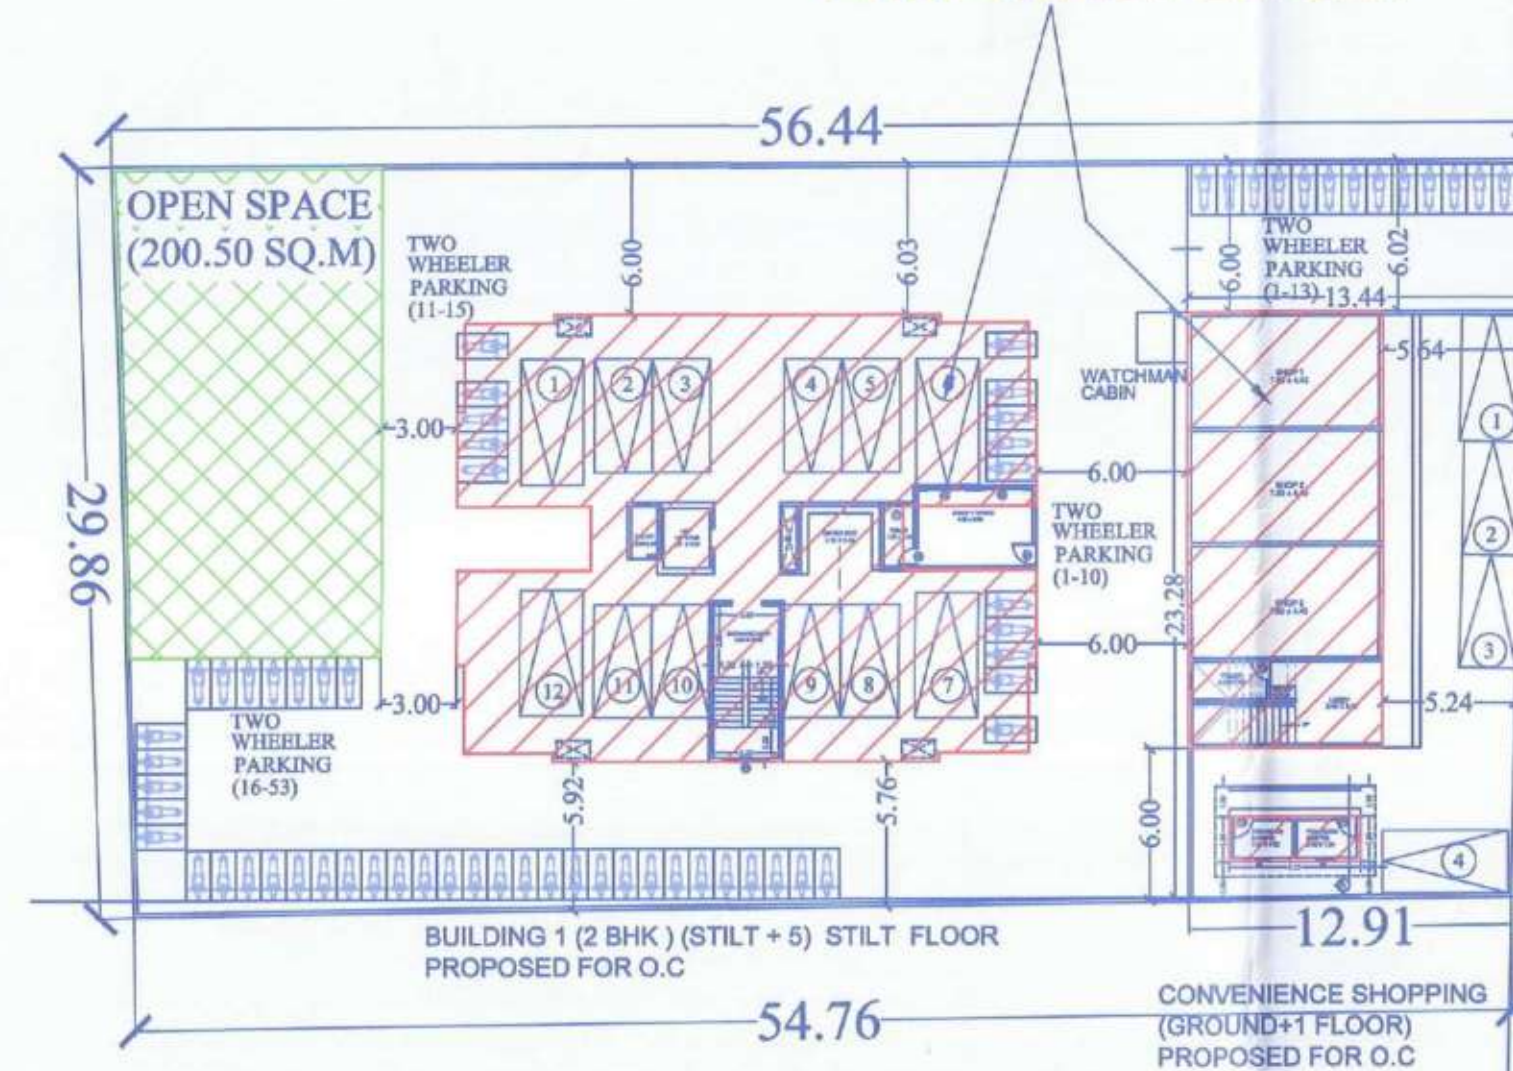

STILT FLOOR PLAN

SCALE 1:300

LEGEND

	PROPOSED FOR O.C
	O.C. RECIEVED

PARKING STATEMENT

(AS PER U.D.C.P.R. TABLE NO -8B PARKING REQUIREMENT)
FOR EVERY 2 TENEMENTS WITH EACH TENEMENT HAVING CARPET AREA LESS THAN 30.00 SQ.M
= CARS - 0, SCOOTER - 4 + 5% VISITERS

(AS PER U.D.C.P.R. TABLE NO -8B PARKING REQUIREMENT)
FOR EVERY 2 TENEMENTS WITH EACH TENEMENT HAVING CARPET AREA EQUAL TO OR ABOVE
40 SQ.M BUT LESS THAN 80 SQ.M = CARS - 1, SCOOTER - 5 + 5% VISITERS

(AS PER U.D.C.P.R. TABLE NO -8B PARKING REQUIREMENT)
SHOPS AND MERCANTILE FOR EVERY 100 SQ M CARPET AREA
= CARS - 2, SCOOTER - 6 + 5% VISITERS (TOTAL SHOPS CARPET AREA = 160.84 SQ M)

BUILDING NO.	BUILDING TYPE	FLOOR	FLAT	CARPET AREA / TENEMENTS	NO. OF TENEMENTS	REQUIRED PARKING		PROPOSED PARKING		STATUS
						CAR	SCOOTER	CAR	SCOOTER	
CON. SHOPPING	COMMERCIAL		SHOP 1,2,3	33.88 SQ.M	7	4	13	4	13	O.C PROPOSED
			SHOP 4,5,6,7	14.80 SQ.M						
			TOTAL	160.84 SQ.M						
1	L.I.G.	ODD	CORNER	59.58 SQ.M	20	11	53	12	53	O.C RECEIVED
		EVEN	CORNER	59.71 SQ.M						
2 WING A&B	L.I.G.	ODD	CORNER	59.58 SQ.M	56	29	147	29	147	O.C RECEIVED
			MIDDLE	59.74 SQ.M						
		EVEN	CORNER	59.71 SQ.M						
			MIDDLE	59.94 SQ.M						
3 WING C&D	L.I.G.	ODD	CORNER	59.58 SQ.M	56	29	147	29	148	O.C RECEIVED
			MIDDLE	59.74 SQ.M						
		EVEN	CORNER	59.71 SQ.M						
			MIDDLE	59.94 SQ.M						
4 WING F & E	E.W.S.			29.38 SQ.M	56	00	118	56	-	
5 WING D & C	E.W.S.			29.38 SQ.M	56	00	118	56	-	
6 WING B & A	E.W.S.			29.38 SQ.M	48	00	101	48	-	
TOTAL					292	73	697	234	361	

TOTAL REQUIRED CAR PARKING - 73

TOTAL PROPOSED CAR PARKING - 234

AS PER UDCPR'S CLAUSE NO - 8.1.1 (ii) (v) , THE TOTAL 336 TWO WHEELER PARKING CONVERTED TO 56 FOUR WHEELER AS A COMPOSITE PARKING

TOTAL EXCESS PARKING ON PREMIUM = 234 - (73X1.5 = 109) = 125 - 56 = 69 Nos

TOTAL AREA FOR EXCESS PARKING = 69 X 12.50 = 862.50 SQM

NOTE :-

INSPIRE OF TOTAL 697 NOS OF TWO WHEELER REQUIRED 361 HAVE BEEN PROPOSED, AGAINST BALANCE 336 TWO WHEELERS, EXCESS 69 FOUR WHEELER PARKING HAS BEEN PROPOSED. THE DETAILS ARE MENTIONED IN THE ABOVE CHART

ALL CAR PARKING PROPOSED FOR BUILDING 1 AND CONVENIENCE SHOPPING SHALL BE ALLOTTED FOR THESE BUILDINGS ONLY NOT FOR ANY OTHER BUILDING

STILT/ PARKING FLOOR PLAN

BUILDING FILE
STAMP OF RECEIPT STAMP OF APPROVAL OF PLAN
COMPLETION DRAWING FOR FULL O.C. PROPOSED FOR BUILDING AND CONVENIENCE SHOPPING AT SURVEY NO - 162/9/1 AND 162/9/2, FURSUNGI, TAL - HAVELI, DIST - PUNE 412308

Accepted as completion plans as
accompaniments of sec. 13, once Full OC by this
office later under No. : SBP/PMY/AMHADA
Date:...../20 Date:.....
Executive Engineer Building Permission Cell/PMY/A
MHADA

PROJECT

COMPLETION DRAWING FOR FULL O.C. PROPOSED FOR BUILDING AND CONVENIENCE SHOPPING AT SURVEY NO - 162/9/1 AND 162/9/2, FURSUNGI, TAL - HAVELI, DIST - PUNE 412308

ASHTAVINAYAK REALTY
THROUGH
MR. SAGAR DILIP RUKARI

SIGNATURE OF OWNER


AR. SHREYASH SUNIEL RUKARI
CA/2013/61593

SIGNATURE OF LIC ARCHITECT


STUDIO 24
THR. AR. SHREYASH SUNIEL RUKARI
CA/2013/61593

2134, Sadashiv Peth, Vijayanagar colony,
Adhishthan, Office #6, Off Tilak Road,
Pune - 411030, India. Phone 020 - 24324458

SCALE	DATE	DRAWN BY	CHECKED BY
1:300	29.12.2025	VASIM	SHREASH

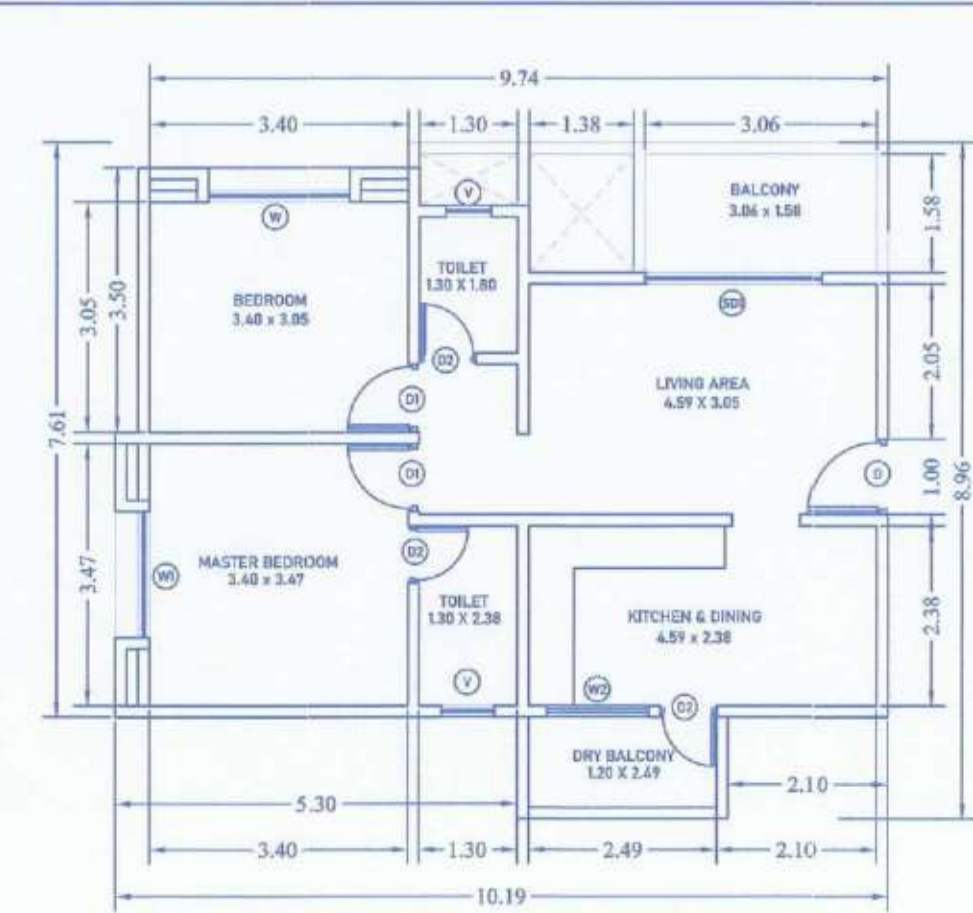

LIG - CORNER FLAT PLAN (ODD) SCALE 1:100
CARPET AREA CALCULATION

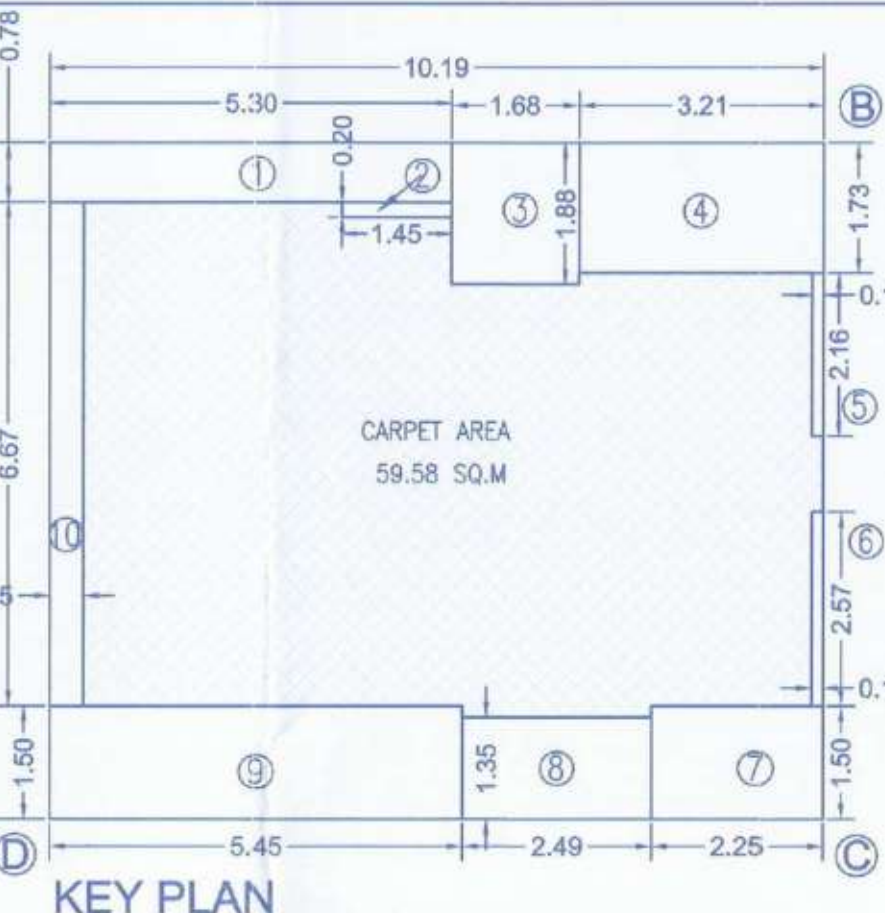


KEY PLAN LIG - CORNER FLAT ODD FLOOR SCALE 1:100

AREA CALCULATION
LIG - CORNER UNIT PLAN (ODD)
(BLOCK A, B, C, D)
10.19 X 8.86 = 91.30 SQ.M


DEDUCTION

1) 5.30 X 0.75 X 1	= 4.13 SQ.M
2) 1.45 X 0.20 X 1	= 0.29 SQ.M
3) 1.88 X 1.88 X 1	= 3.15 SQ.M
4) 3.21 X 1.73 X 1	= 5.55 SQ.M
5) 0.15 X 2.16 X 1	= 0.33 SQ.M
6) 0.15 X 2.57 X 1	= 0.38 SQ.M
7) 2.25 X 1.50 X 1	= 3.37 SQ.M
8) 2.49 X 1.35 X 1	= 3.36 SQ.M
9) 5.45 X 1.50 X 1	= 8.17 SQ.M
10) 0.45 X 6.67 X 1	= 3.00 SQ.M

TOTAL DEDUCTION = 31.72 SQ.M
NET CARPET AREA = 59.58 SQ.M

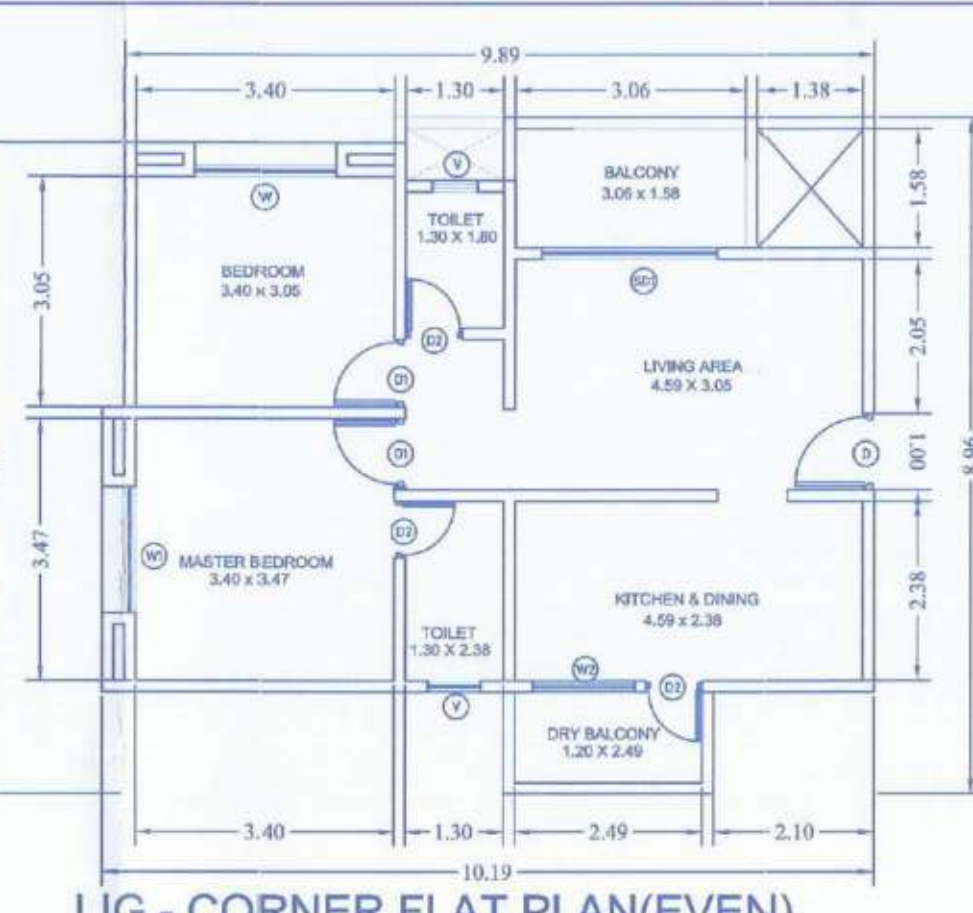

LIG - CORNER FLAT PLAN (EVEN) SCALE 1:100

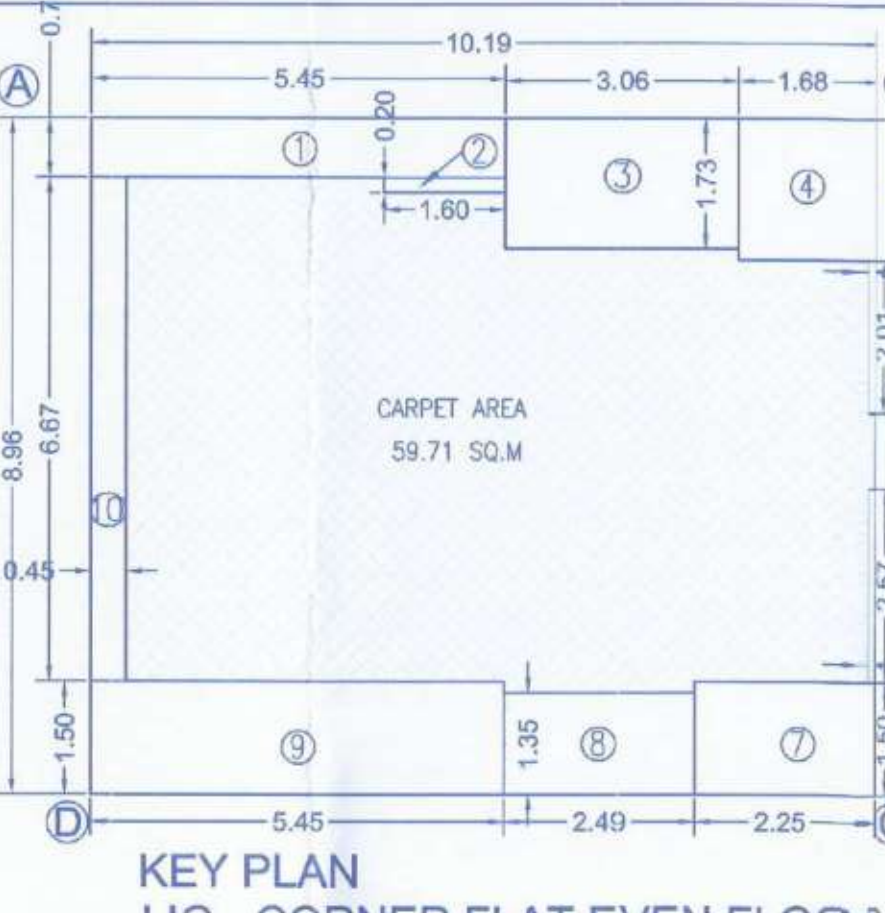


KEY PLAN LIG - CORNER FLAT EVEN FLOOR SCALE 1:100

AREA CALCULATION
LIG - CORNER UNIT PLAN (EVEN)
(BLOCK A, B, C, D)
10.19 X 8.86 = 91.30 SQ.M


DEDUCTION

1) 5.45 X 0.75 X 1	= 4.09 SQ.M
2) 1.60 X 0.20 X 1	= 0.32 SQ.M
3) 3.08 X 1.73 X 1	= 5.29 SQ.M
4) 1.69 X 1.88 X 1	= 3.15 SQ.M
5) 0.15 X 2.01 X 1	= 0.30 SQ.M
6) 0.15 X 2.57 X 1	= 0.38 SQ.M
7) 2.25 X 1.50 X 1	= 3.37 SQ.M
8) 2.49 X 1.35 X 1	= 3.36 SQ.M
9) 5.45 X 1.50 X 1	= 8.17 SQ.M
10) 0.45 X 6.67 X 1	= 3.00 SQ.M


TOTAL DEDUCTION = 31.59 SQ.M
NET CARPET AREA = 59.71 SQ.M

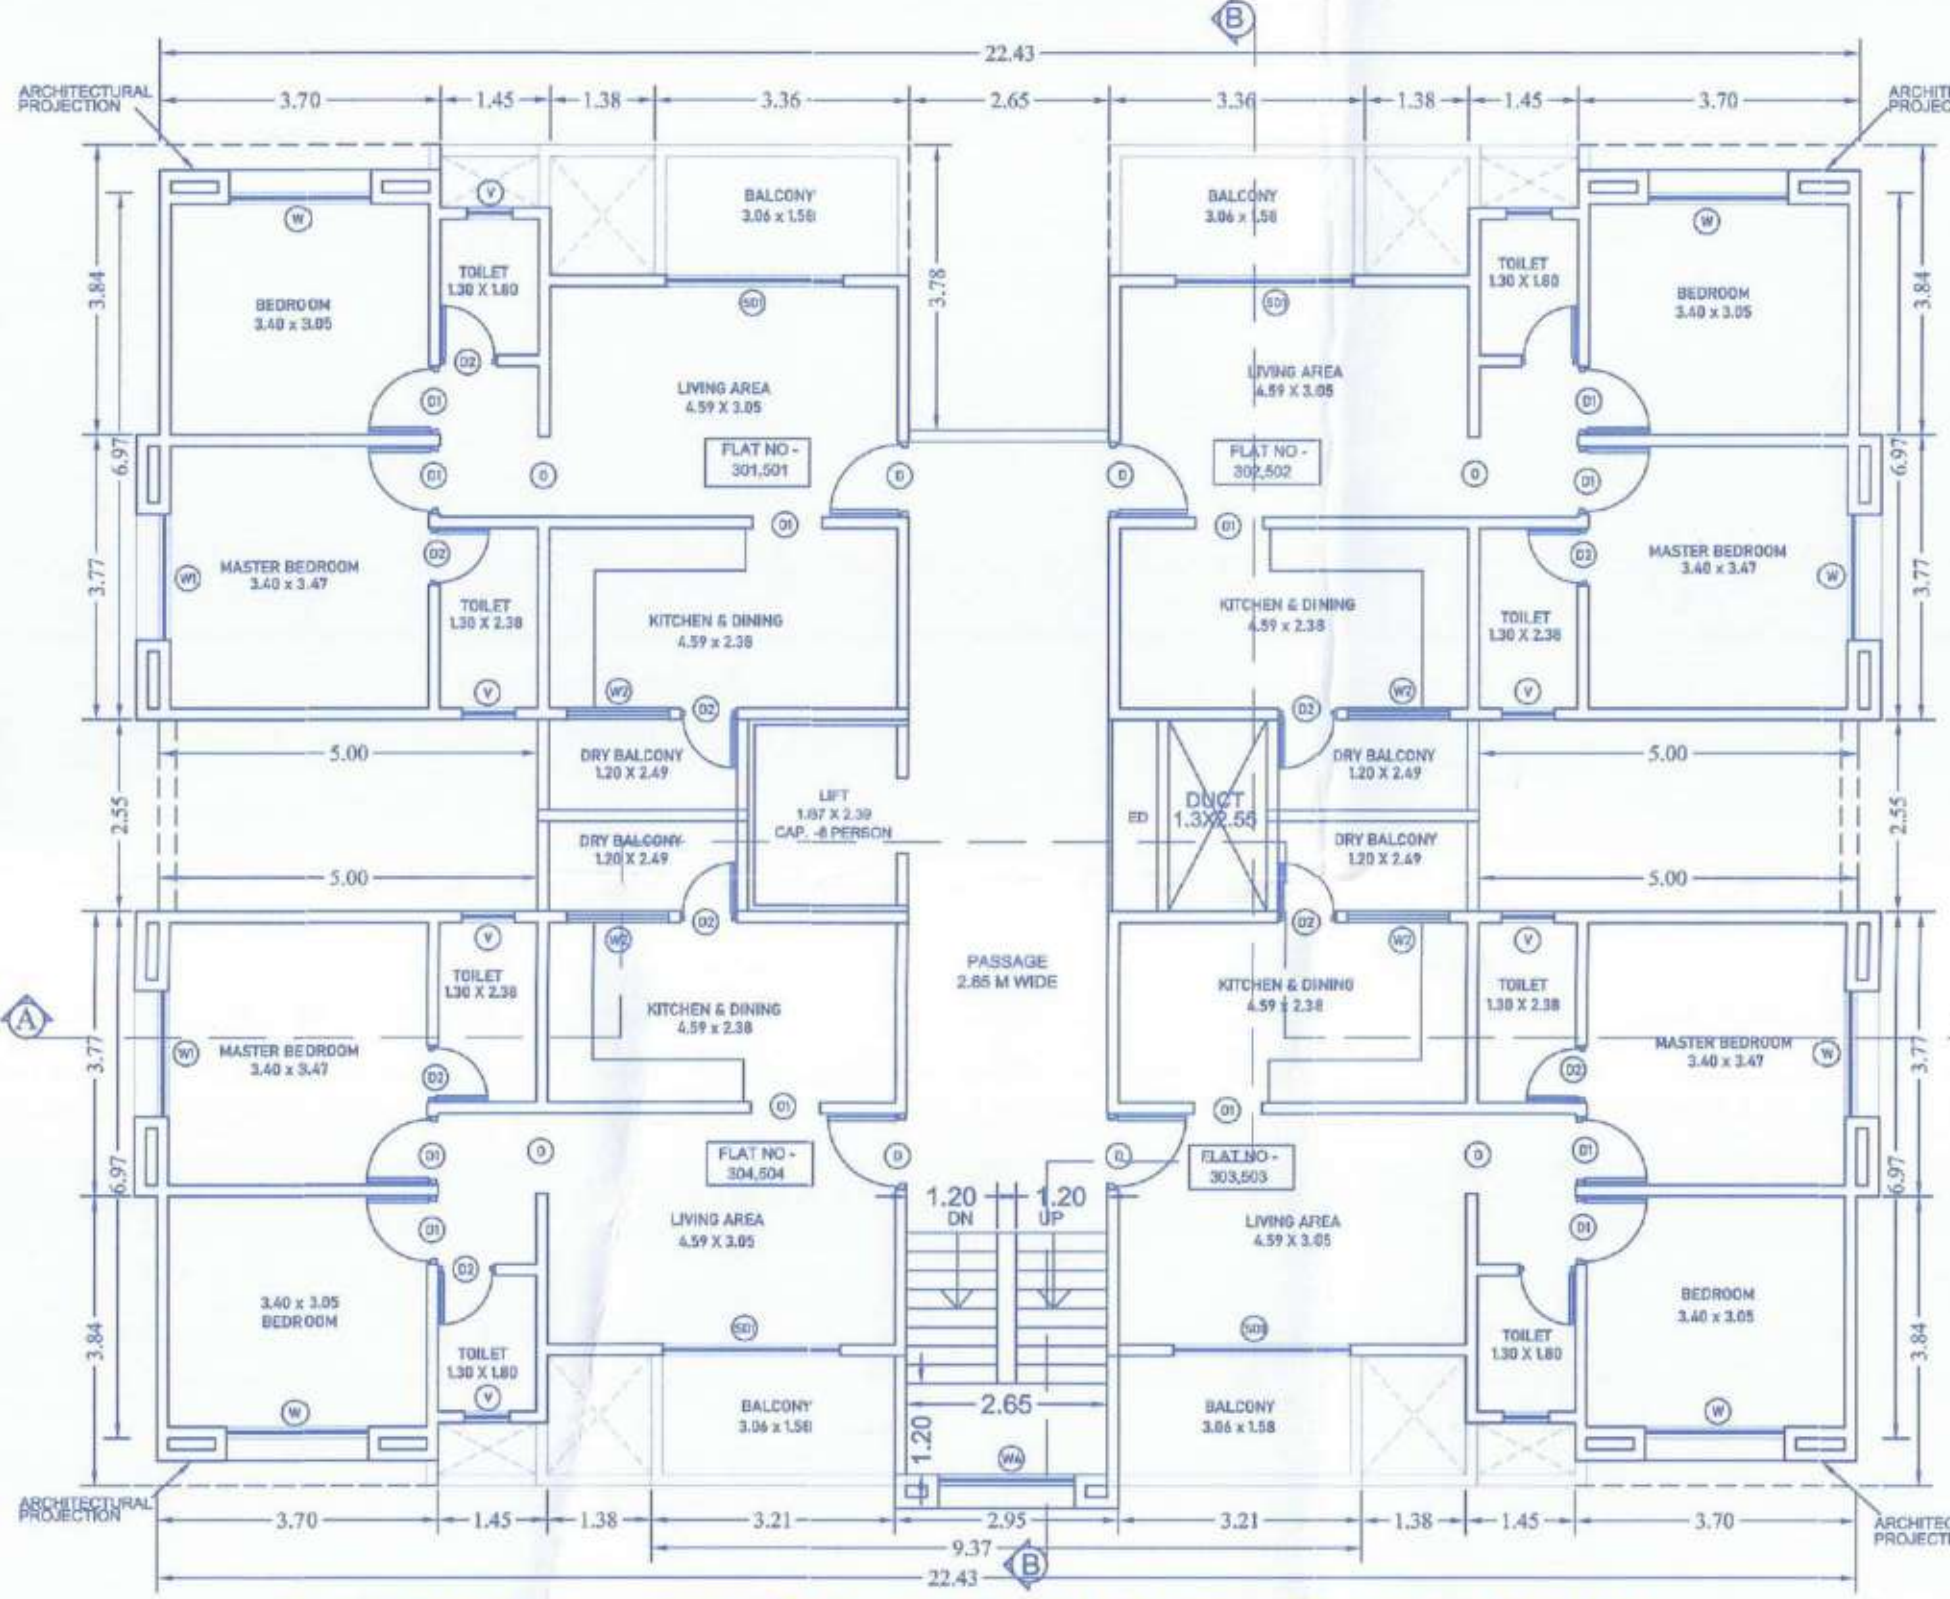


BUILDING 1 - TYPICAL 3RD AND 5TH FLOOR PLAN SCALE 1:100

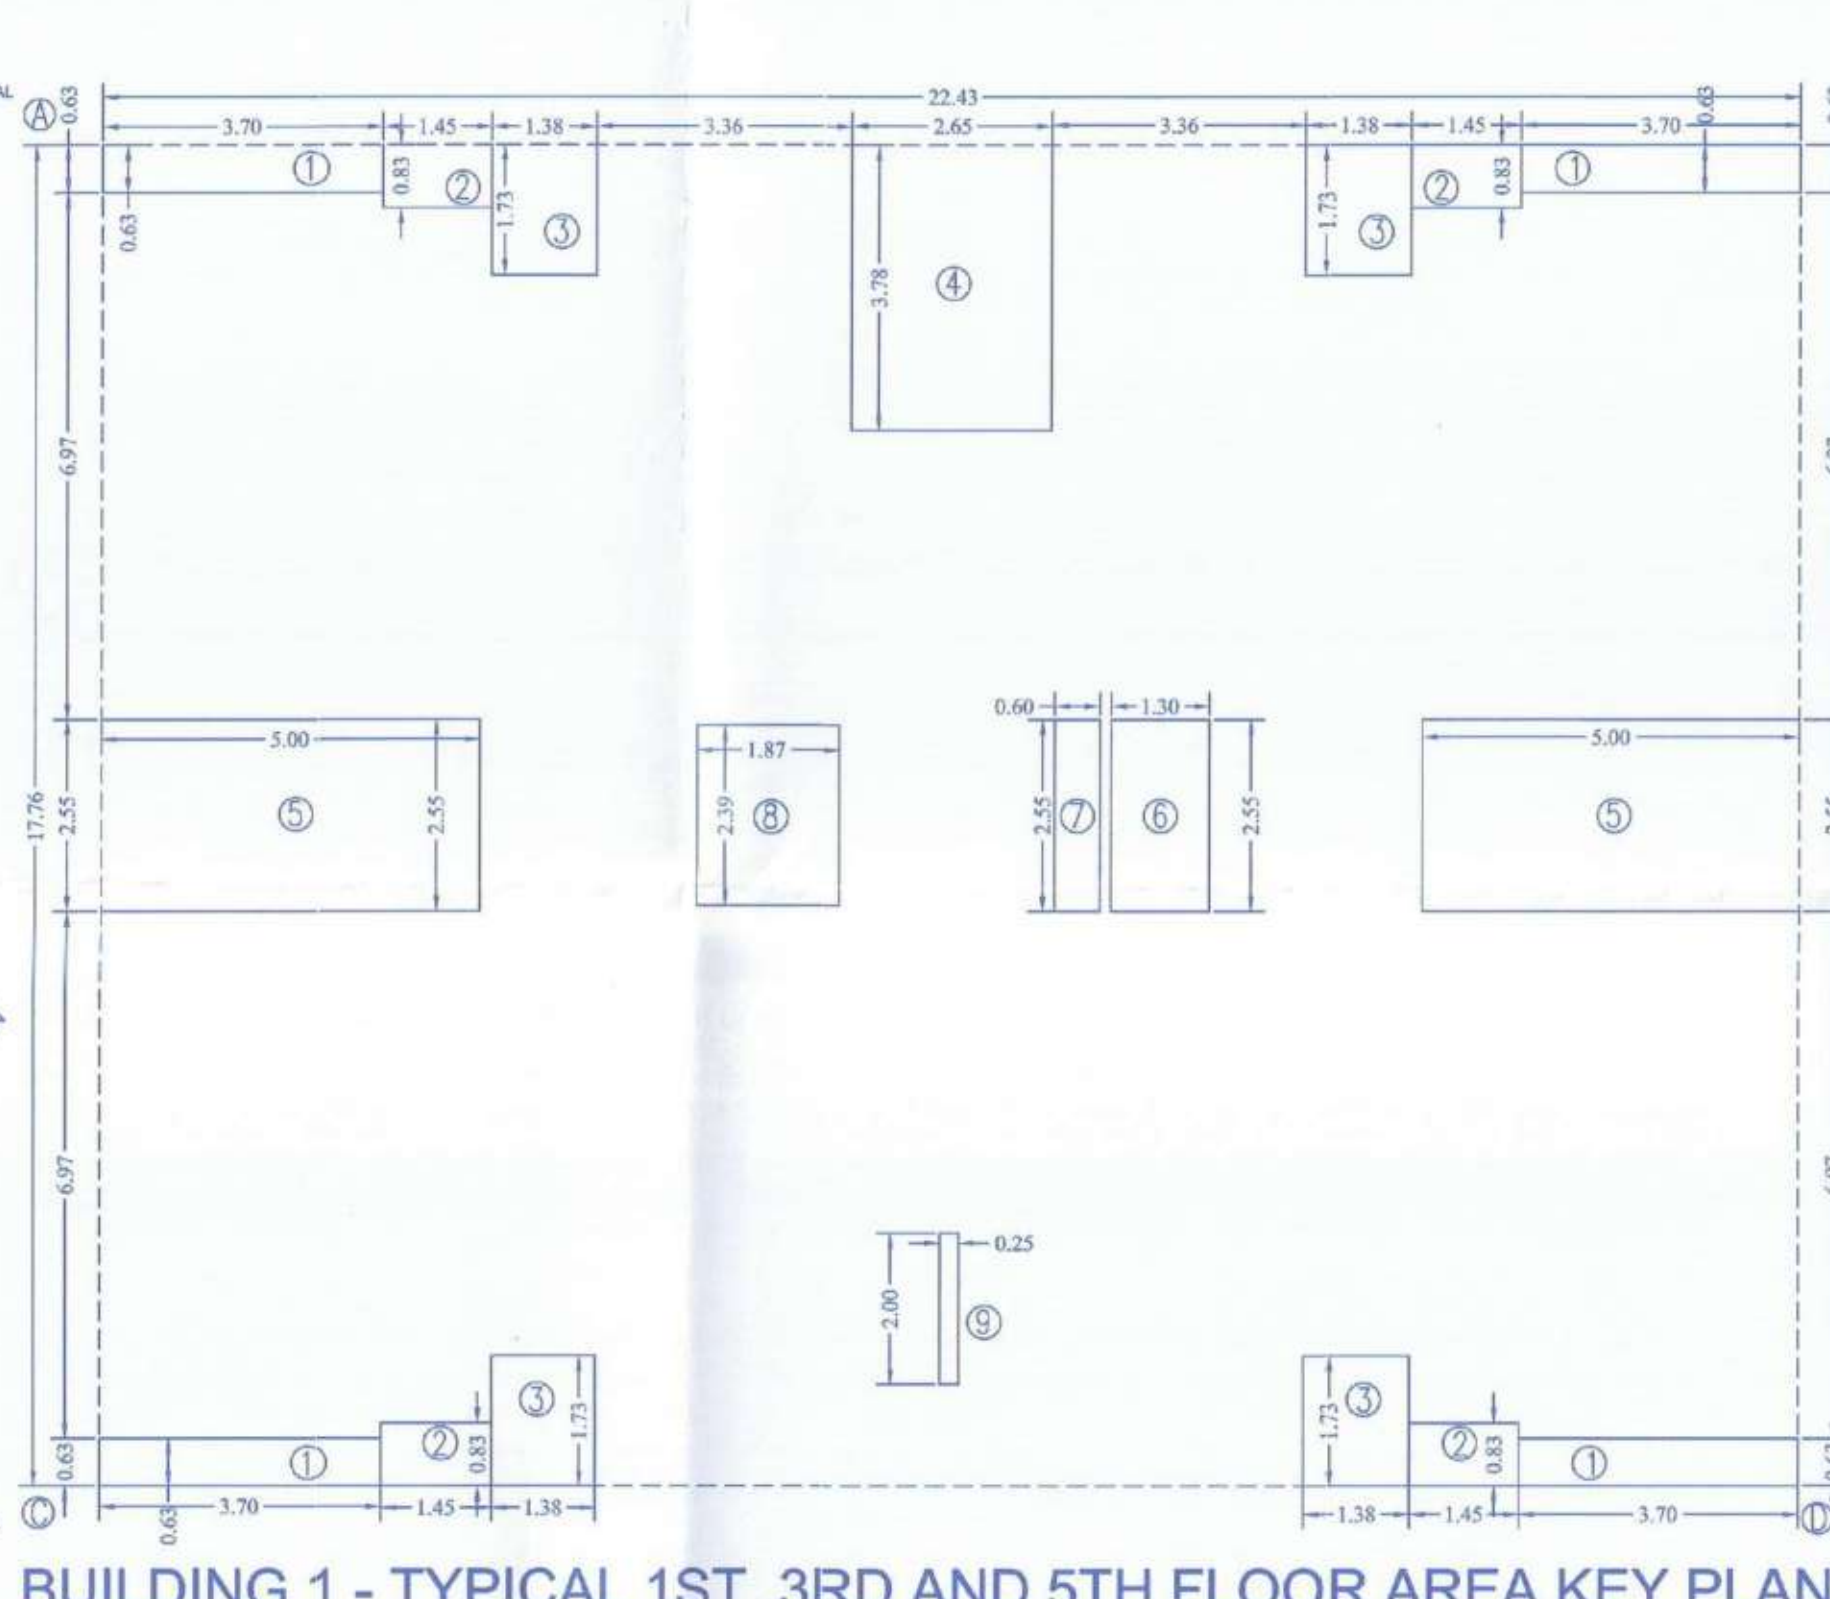


BUILDING 1 - TYPICAL 1ST, 3RD AND 5TH FLOOR AREA KEY PLAN SCALE 1:100

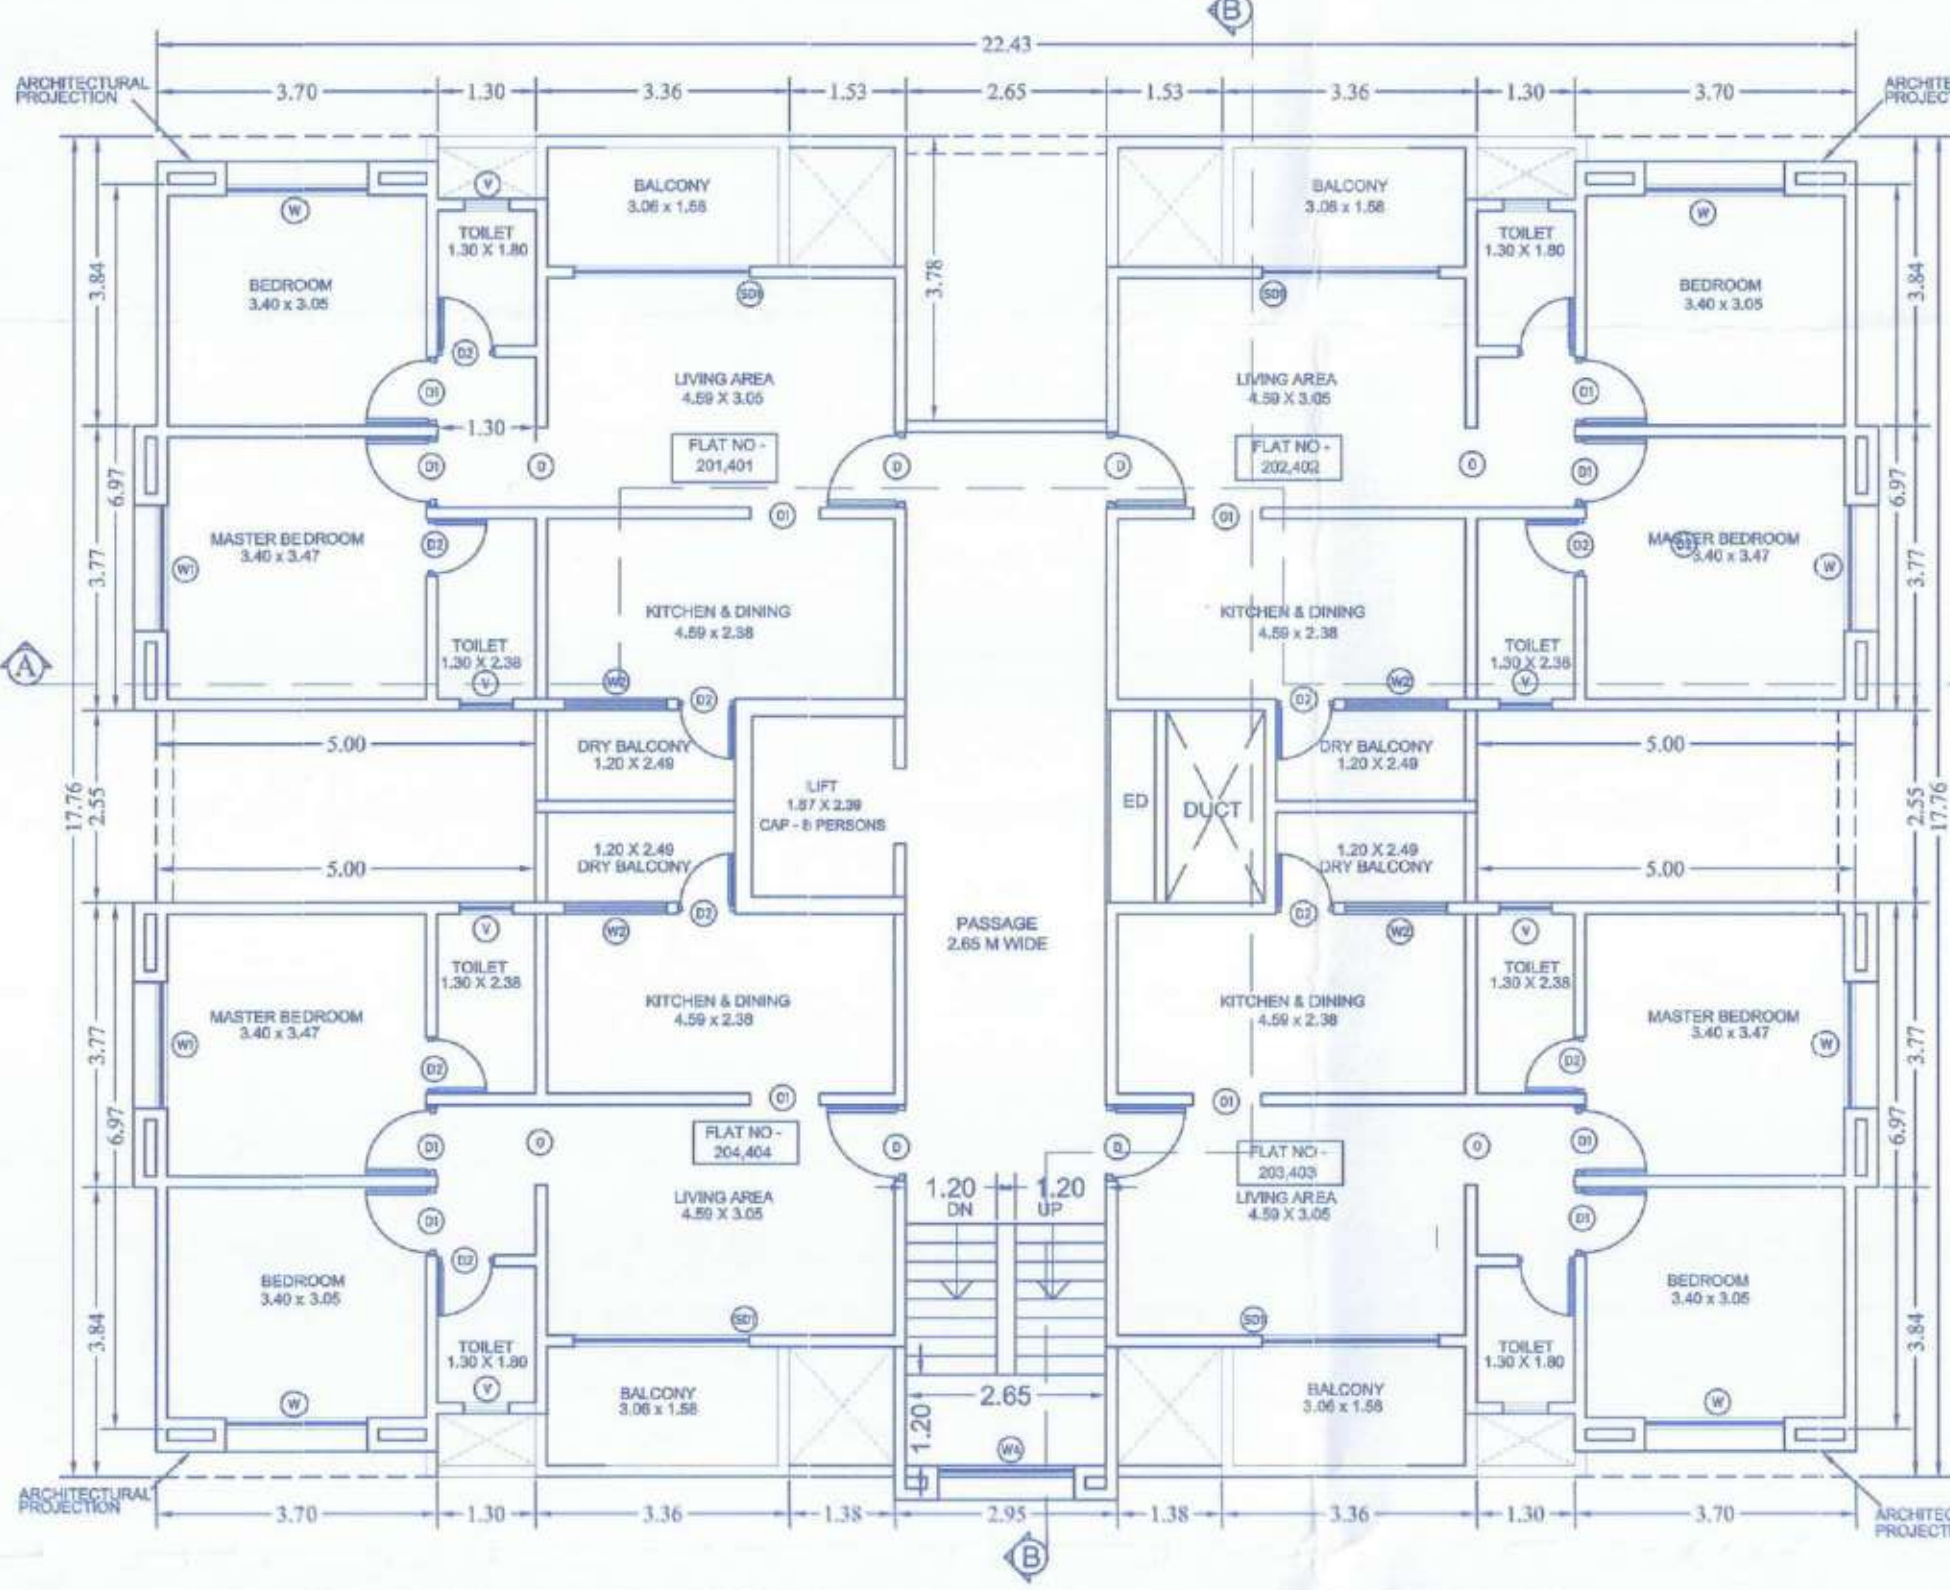


BUILDING 1 - TYPICAL 2ND AND 4TH FLOOR PLAN SCALE 1:100

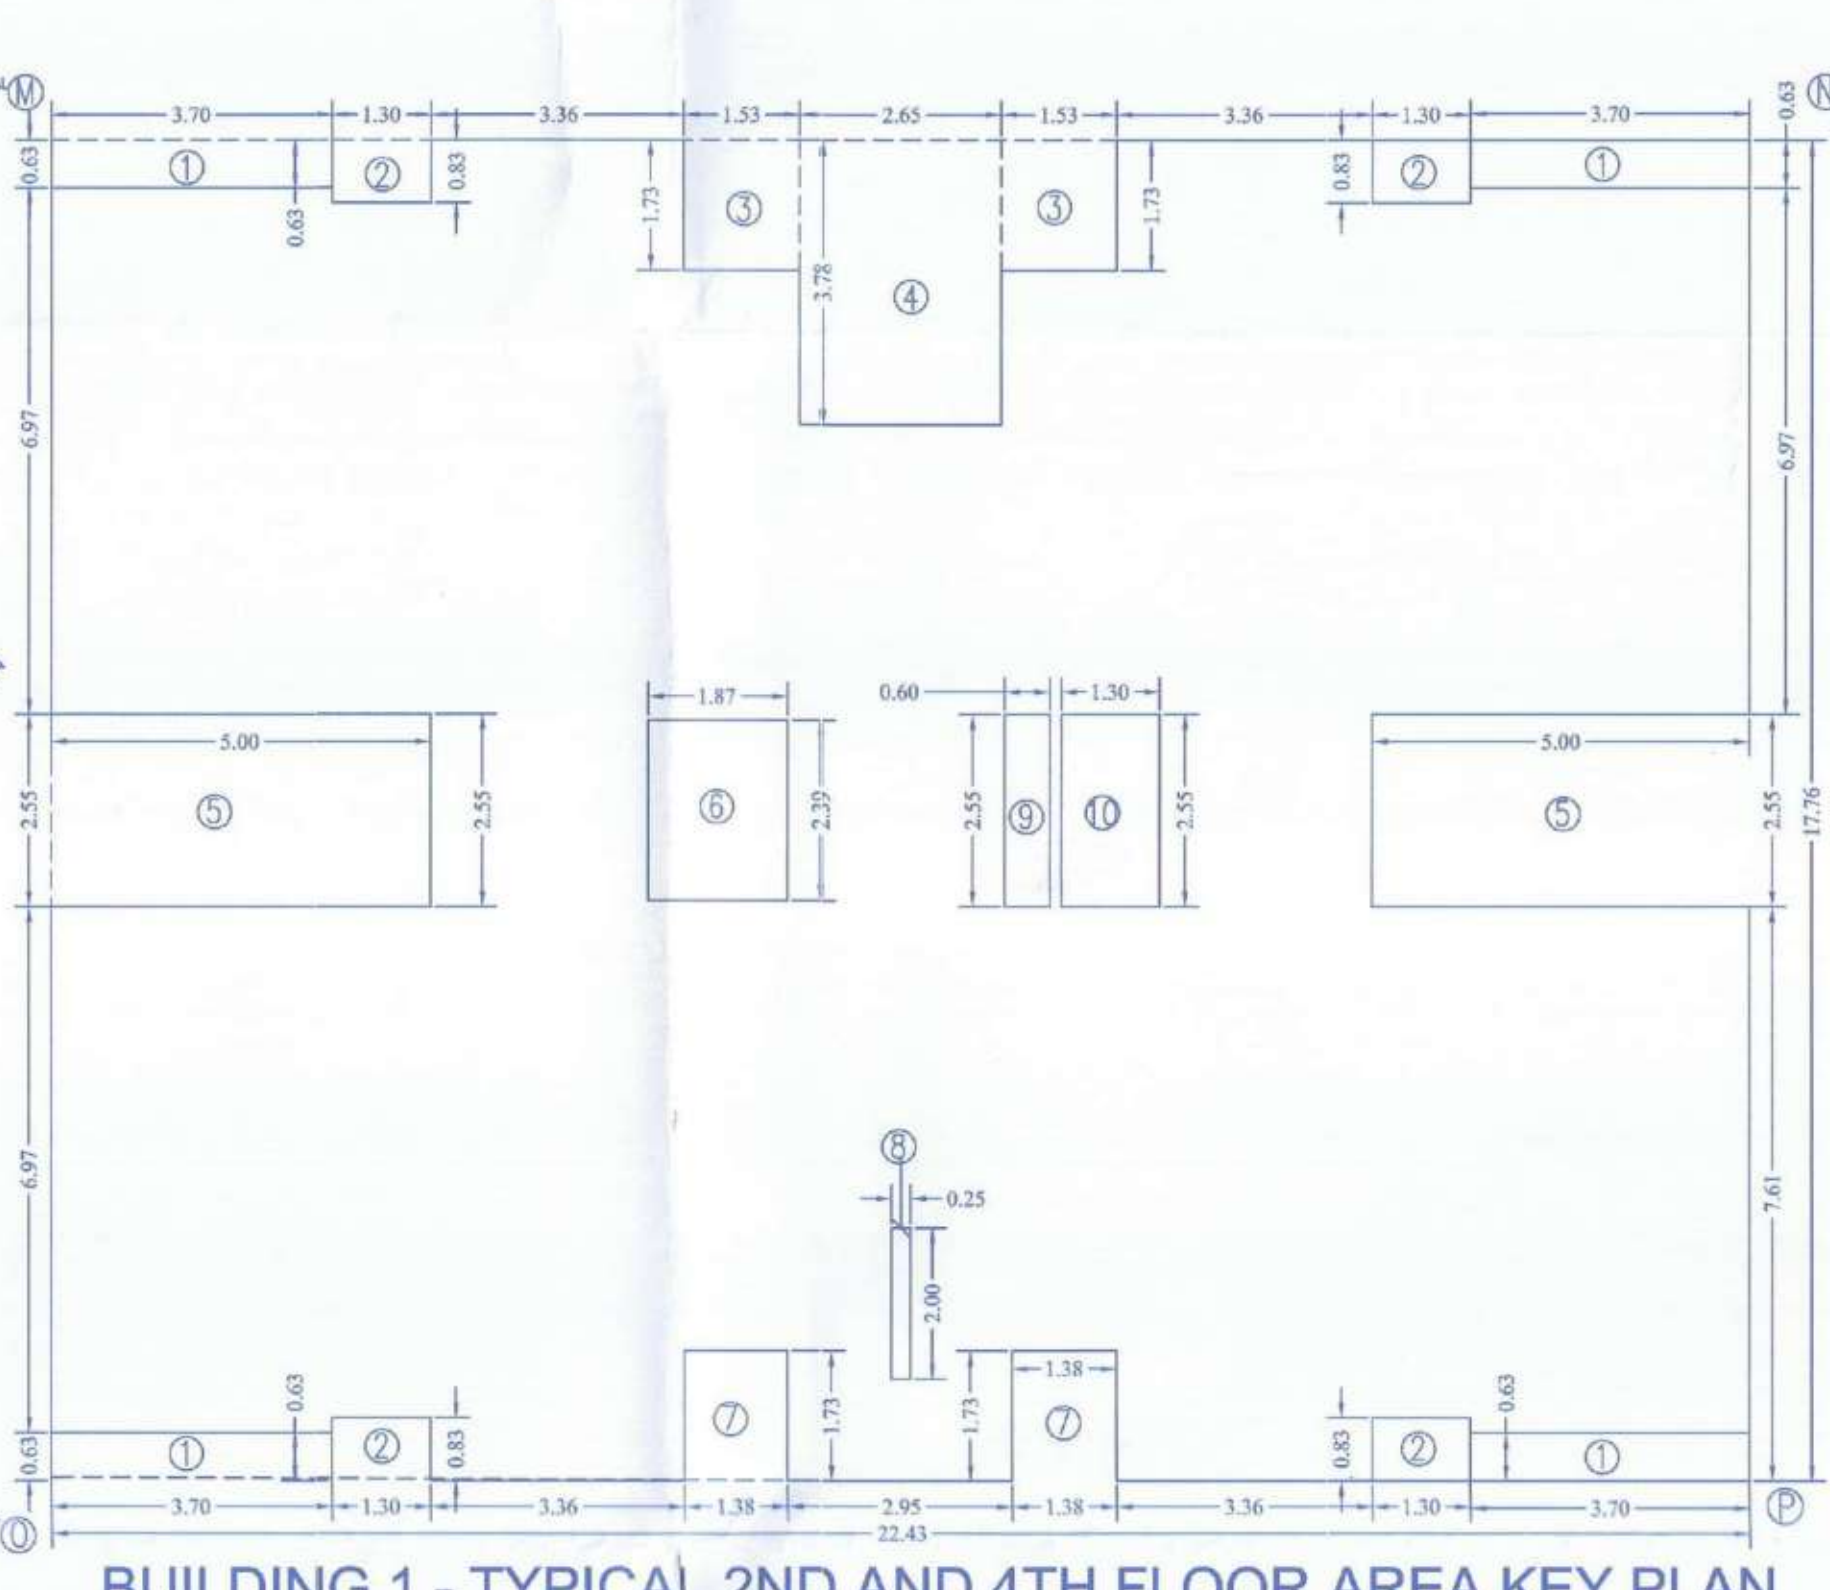

BUILDING 1 - TYPICAL 2ND AND 4TH FLOOR AREA KEY PLAN SCALE 1:100

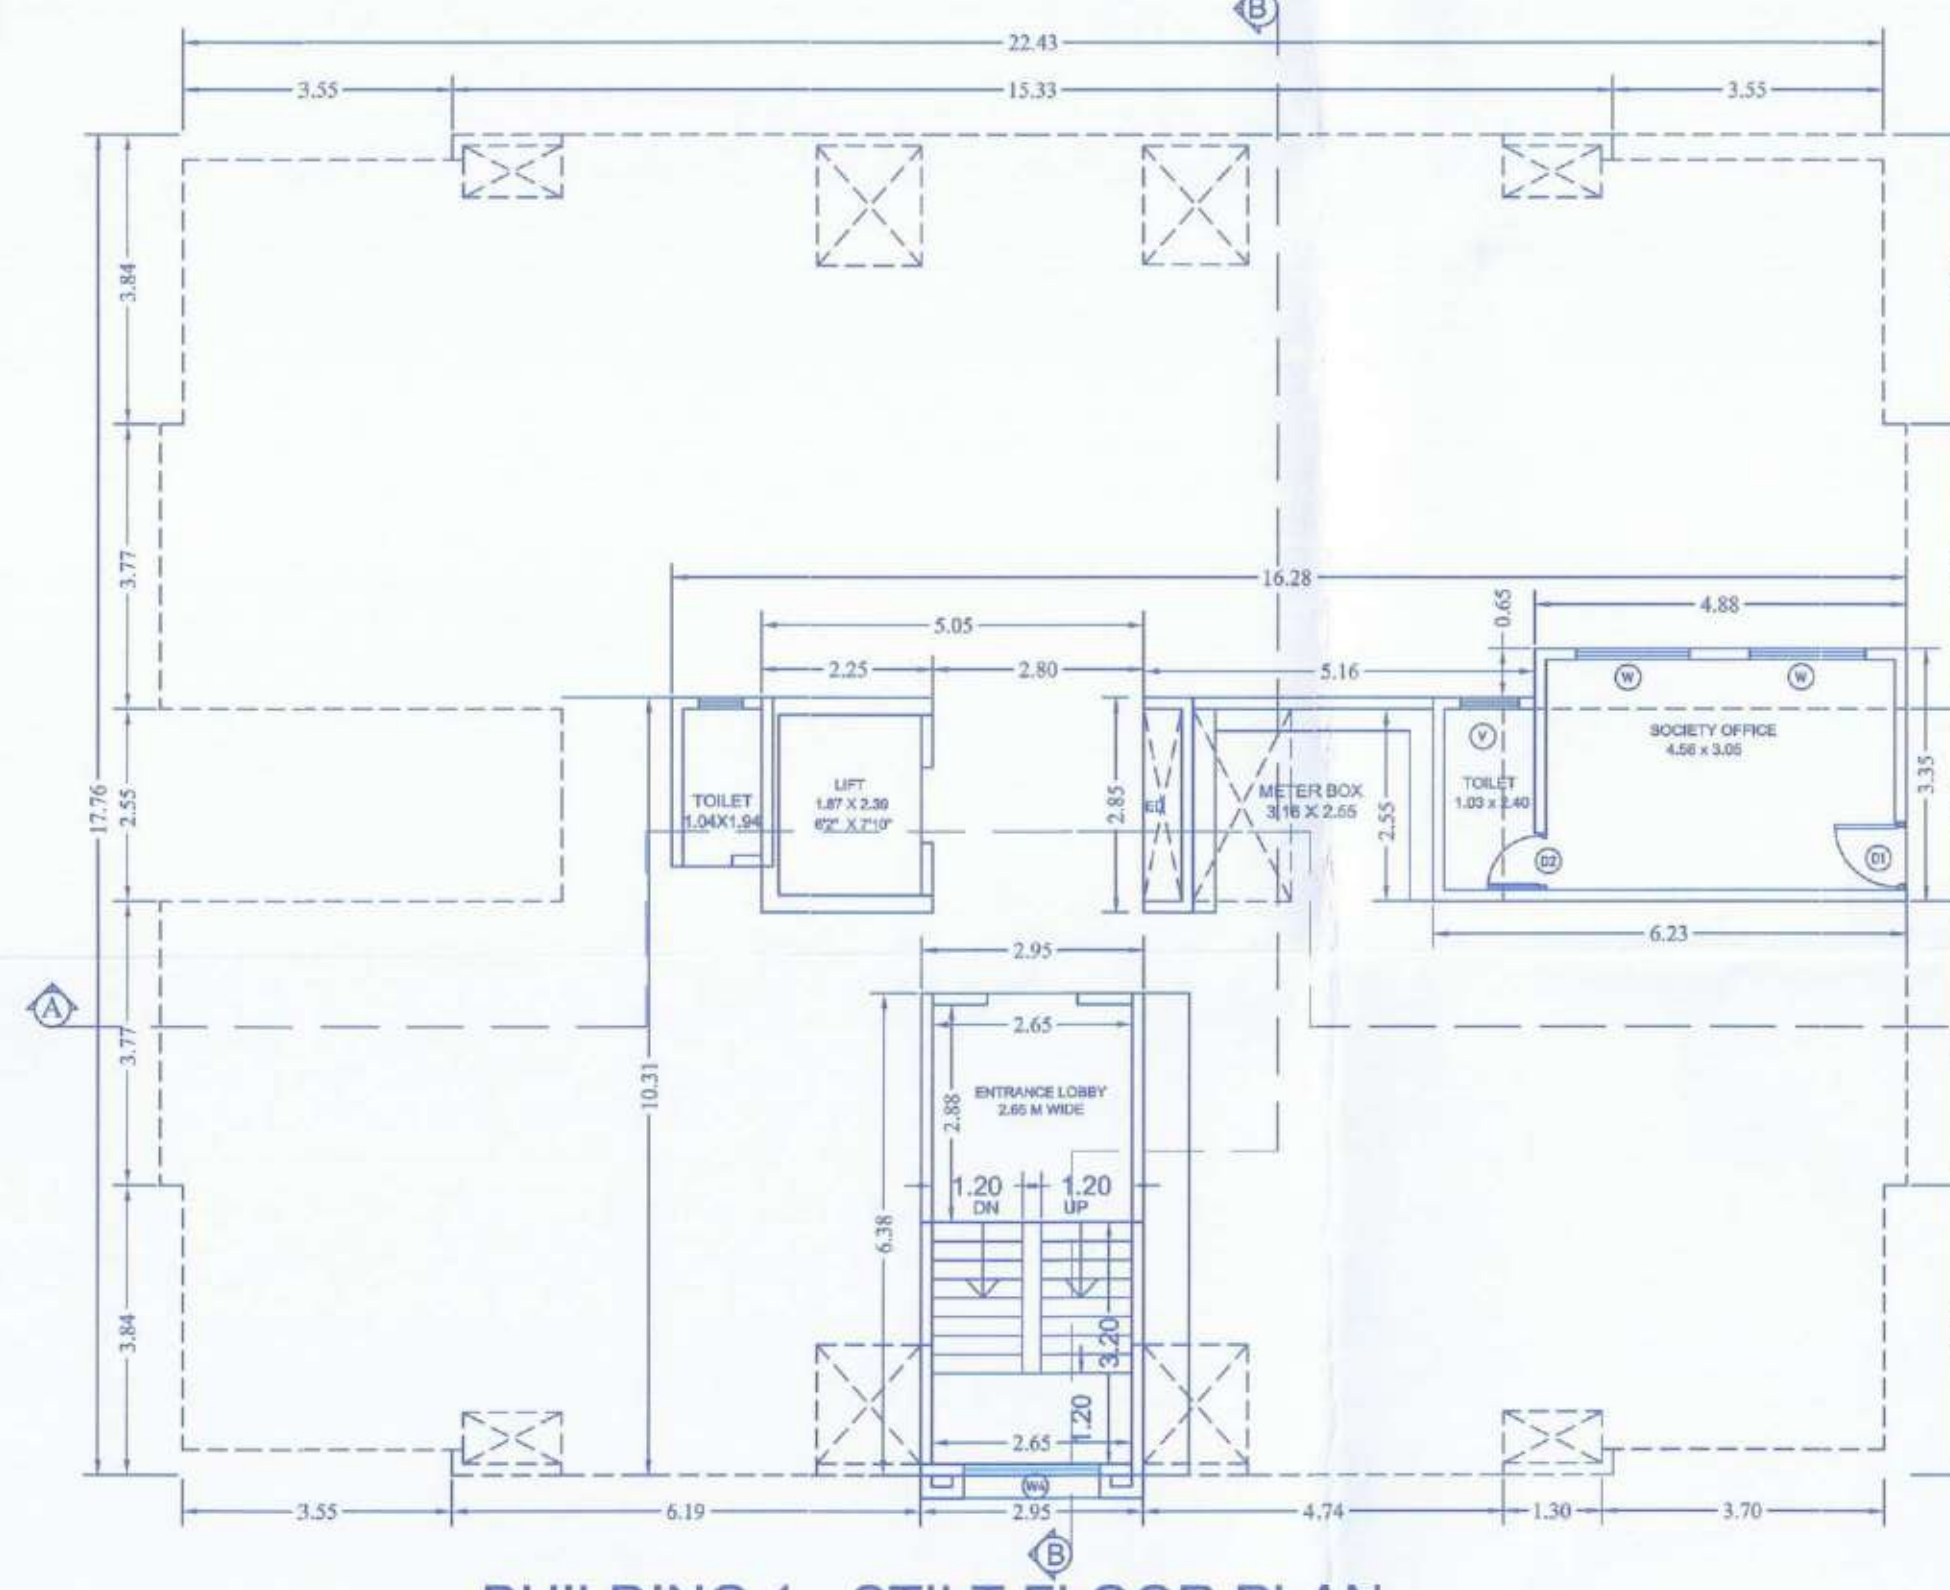


BUILDING 1 - STILT FLOOR PLAN SCALE 1:100

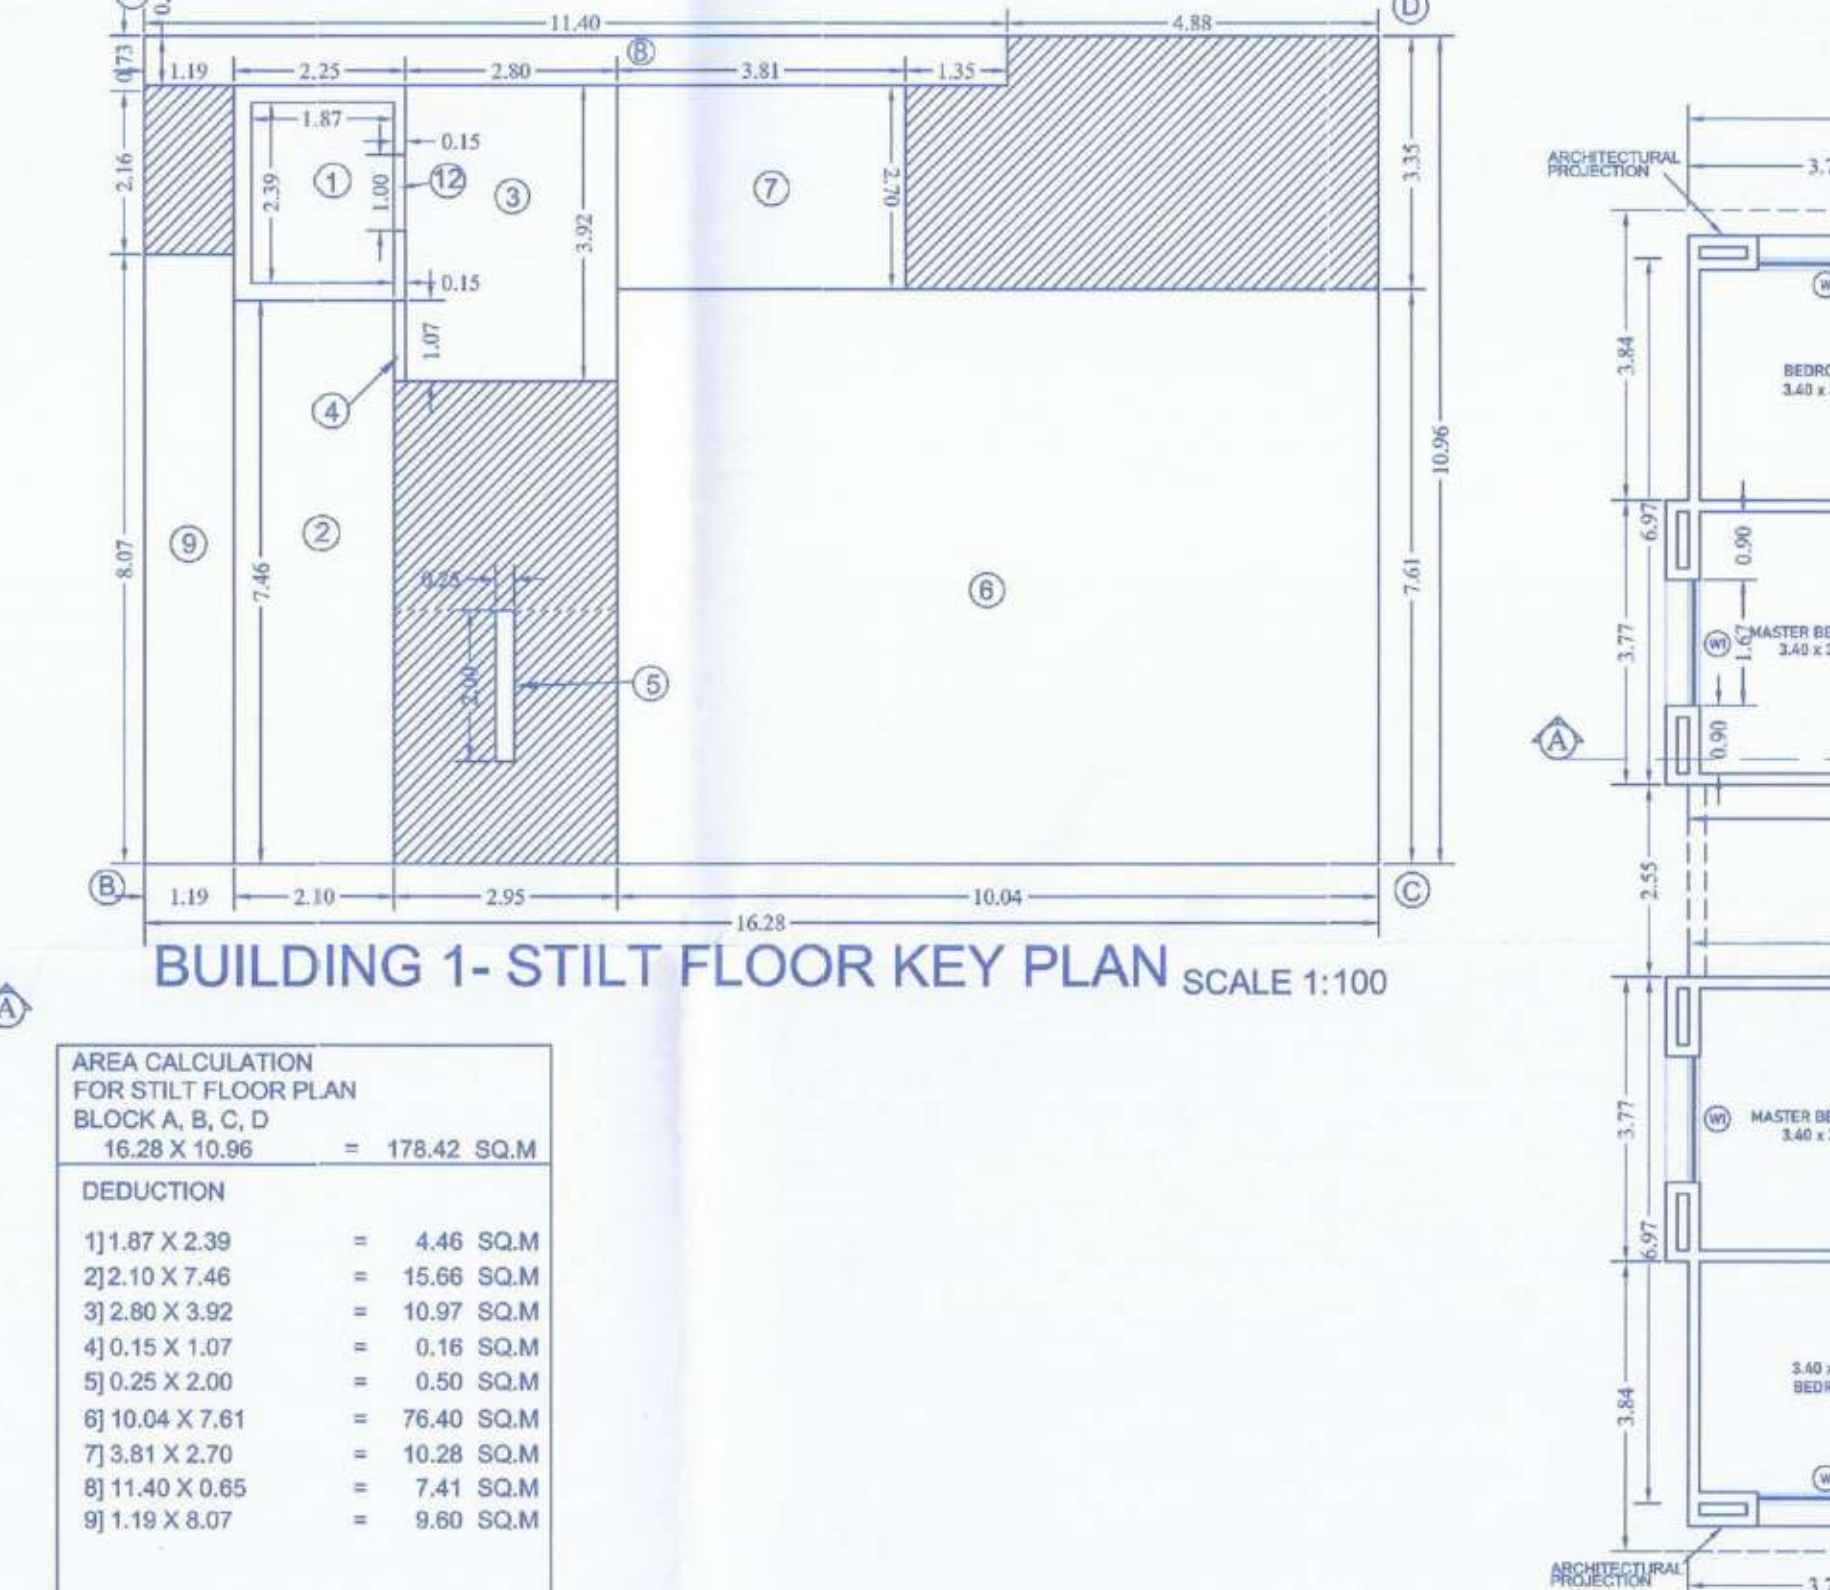

BUILDING 1 - STILT FLOOR KEY PLAN SCALE 1:100

BUILDING 1

FLAT NO	TYPE	REAR CARPET	BALCONY	DRY BALCONY
101	LIG	59.58	4.82	2.99
102	LIG	59.58	4.82	2.99
103	LIG	59.58	4.82	2.99
104	LIG	59.58	4.82	2.99
201	LIG	59.71	4.82	2.99
202	LIG	59.71	4.82	2.99
203	LIG	59.71	4.82	2.99
204	LIG	59.71	4.82	2.99
301	LIG	59.58	4.82	2.99
302	LIG	59.58	4.82	2.99
303	LIG	59.58	4.82	2.99
304	LIG	59.58	4.82	2.99
401	LIG	59.71	4.82	2.99
402	LIG	59.71	4.82	2.99
403	LIG	59.71	4.82	2.99
404	LIG	59.71	4.82	2.99
501	LIG	59.58	4.82	2.99
502	LIG	59.58	4.82	2.99
503	LIG	59.58	4.82	2.99
504	LIG	59.58	4.82	2.99

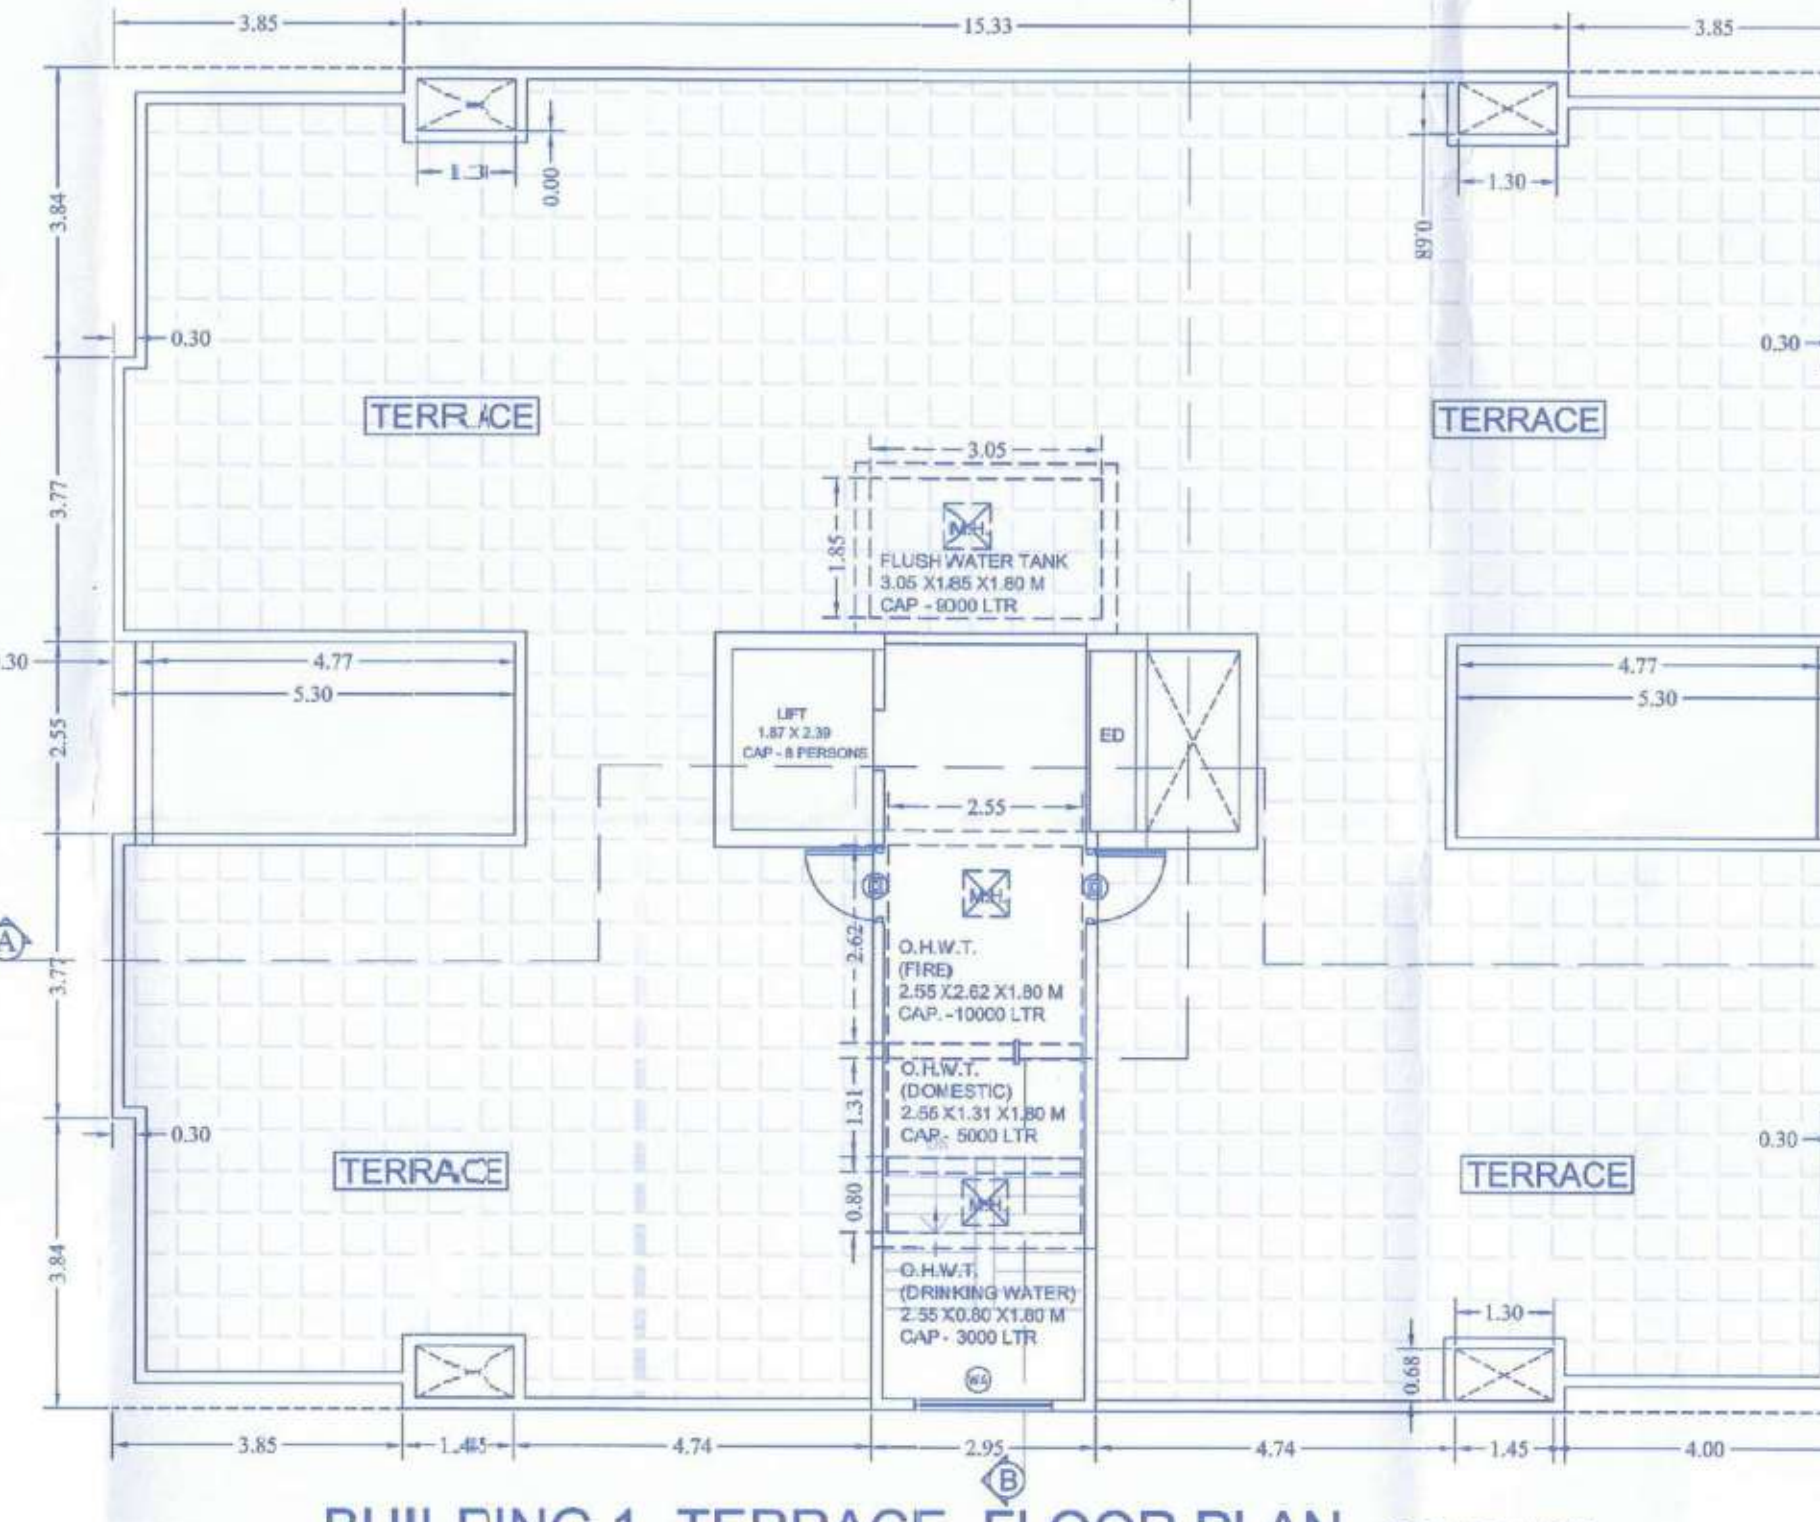

BUILDING 1 - TERRACE FLOOR PLAN SCALE 1:100

AREA CALCULATION
FOR TYPICAL ODD (1,3,5) FLOOR PLAN
BLOCK A, B, C, D
22.43 X 17.78 X 1 = 398.35 SQ.M

DEDUCTION

1) 3.70 X 0.63 X 4	= 9.32 SQ.M
2) 1.45 X 0.63 X 4	= 4.61 SQ.M
3) 1.38 X 1.73 X 4	= 9.54 SQ.M
4) 2.85 X 3.78 X 1	= 10.01 SQ.M
5) 5.30 X 2.55 X 2	= 26.55 SQ.M
6) 1.50 X 2.55 X 1	= 3.81 SQ.M
7) 0.60 X 2.55 X 1	= 1.53 SQ.M
8) 1.87 X 2.39 X 1	= 4.46 SQ.M
9) 0.25 X 2.00 X 1	= 0.50 SQ.M

TOTAL DEDUCTION = 68.89 SQ.M
NET BUILT UP AREA = 329.37 SQ.M

AREA CALCULATION
FOR TYPICAL EVEN (2,4) FLOOR PLAN
BLOCK M, N, O, P
22.43 X 17.78 X 1 = 398.35 SQ.M


DEDUCTION

1) 3.70 X 0.63 X 4	= 9.32 SQ.M
2) 1.50 X 0.63 X 4	= 4.81 SQ.M
3) 1.53 X 1.73 X 2	= 5.29 SQ.M
4) 2.65 X 3.78 X 1	= 10.01 SQ.M
5) 5.00 X 2.55 X 2	= 25.50 SQ.M
6) 1.87 X 2.39 X 1	= 4.46 SQ.M
7) 1.38 X 1.73 X 1	= 0.77 SQ.M
8) 3.25 X 2.00 X 1	= 6.50 SQ.M
9) 0.60 X 2.55 X 1	= 1.53 SQ.M
10) 1.30 X 2.55 X 1	= 3.31 SQ.M


TOTAL DEDUCTION = 69.00 SQ.M
NET BUILT UP AREA = 329.35 SQ.M

BUILT UP AREA STATEMENT
FOR BUILDING - 1


FLOOR	B.U.P. AREA	NO. OF TENE.
STILT	42.98	-
FIRST	329.37	4
SECOND	329.35	4
THIRD	329.37	4
FOURTH	329.35	4
FIFTH	329.37	4
TOTAL	1689.79	20

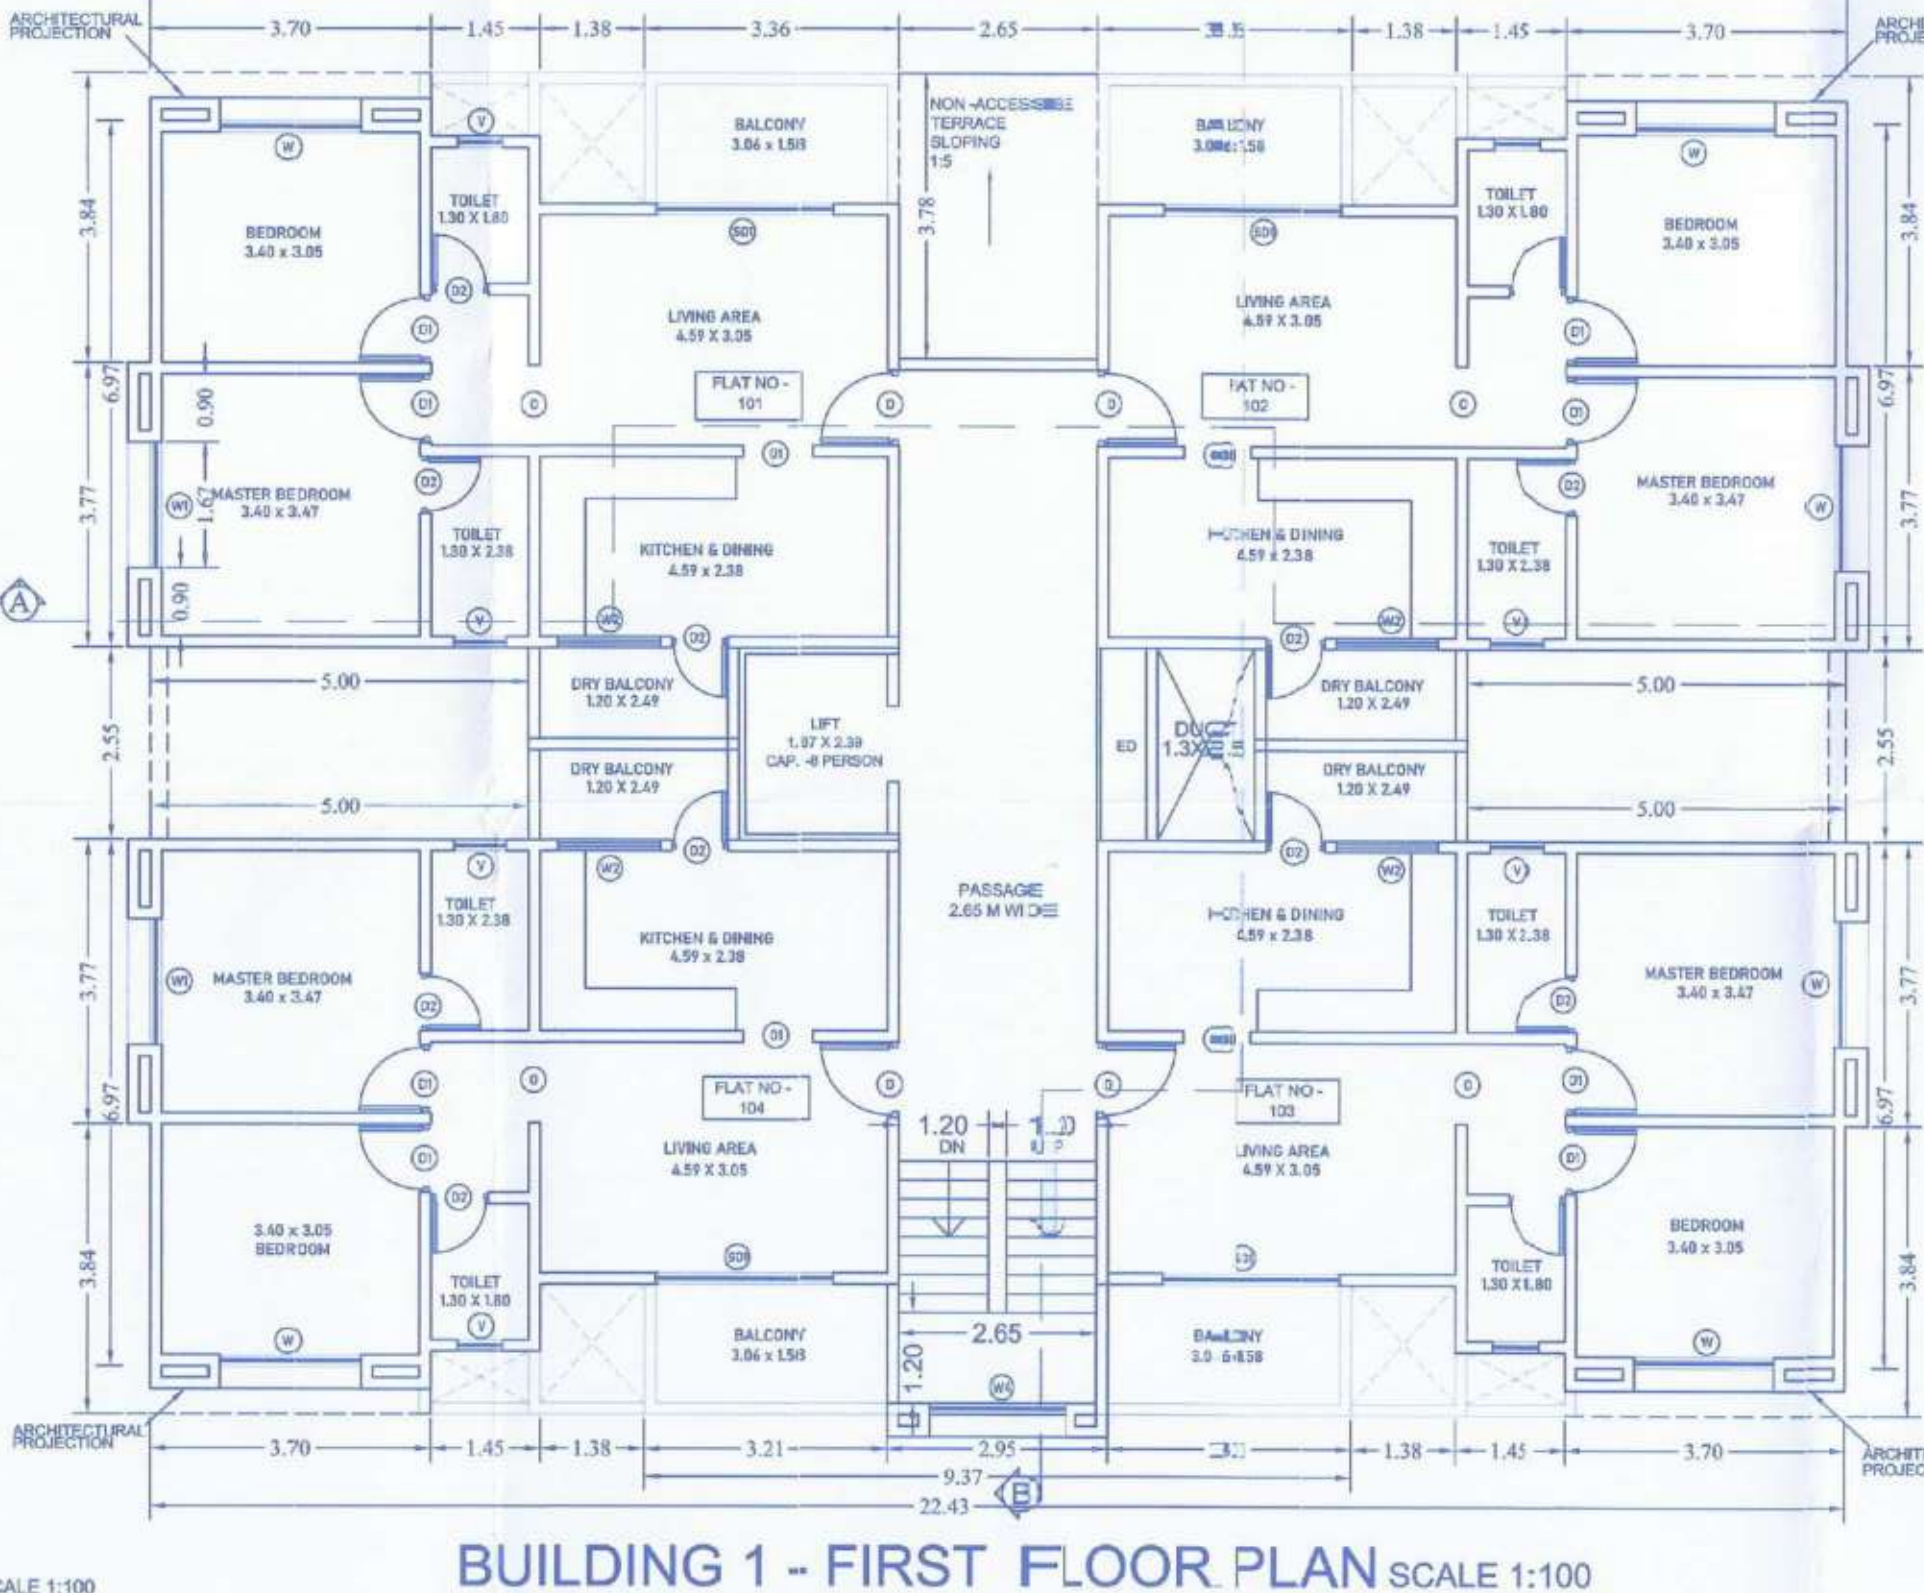


BUILDING 1 - FIRST FLOOR PLAN SCALE 1:100

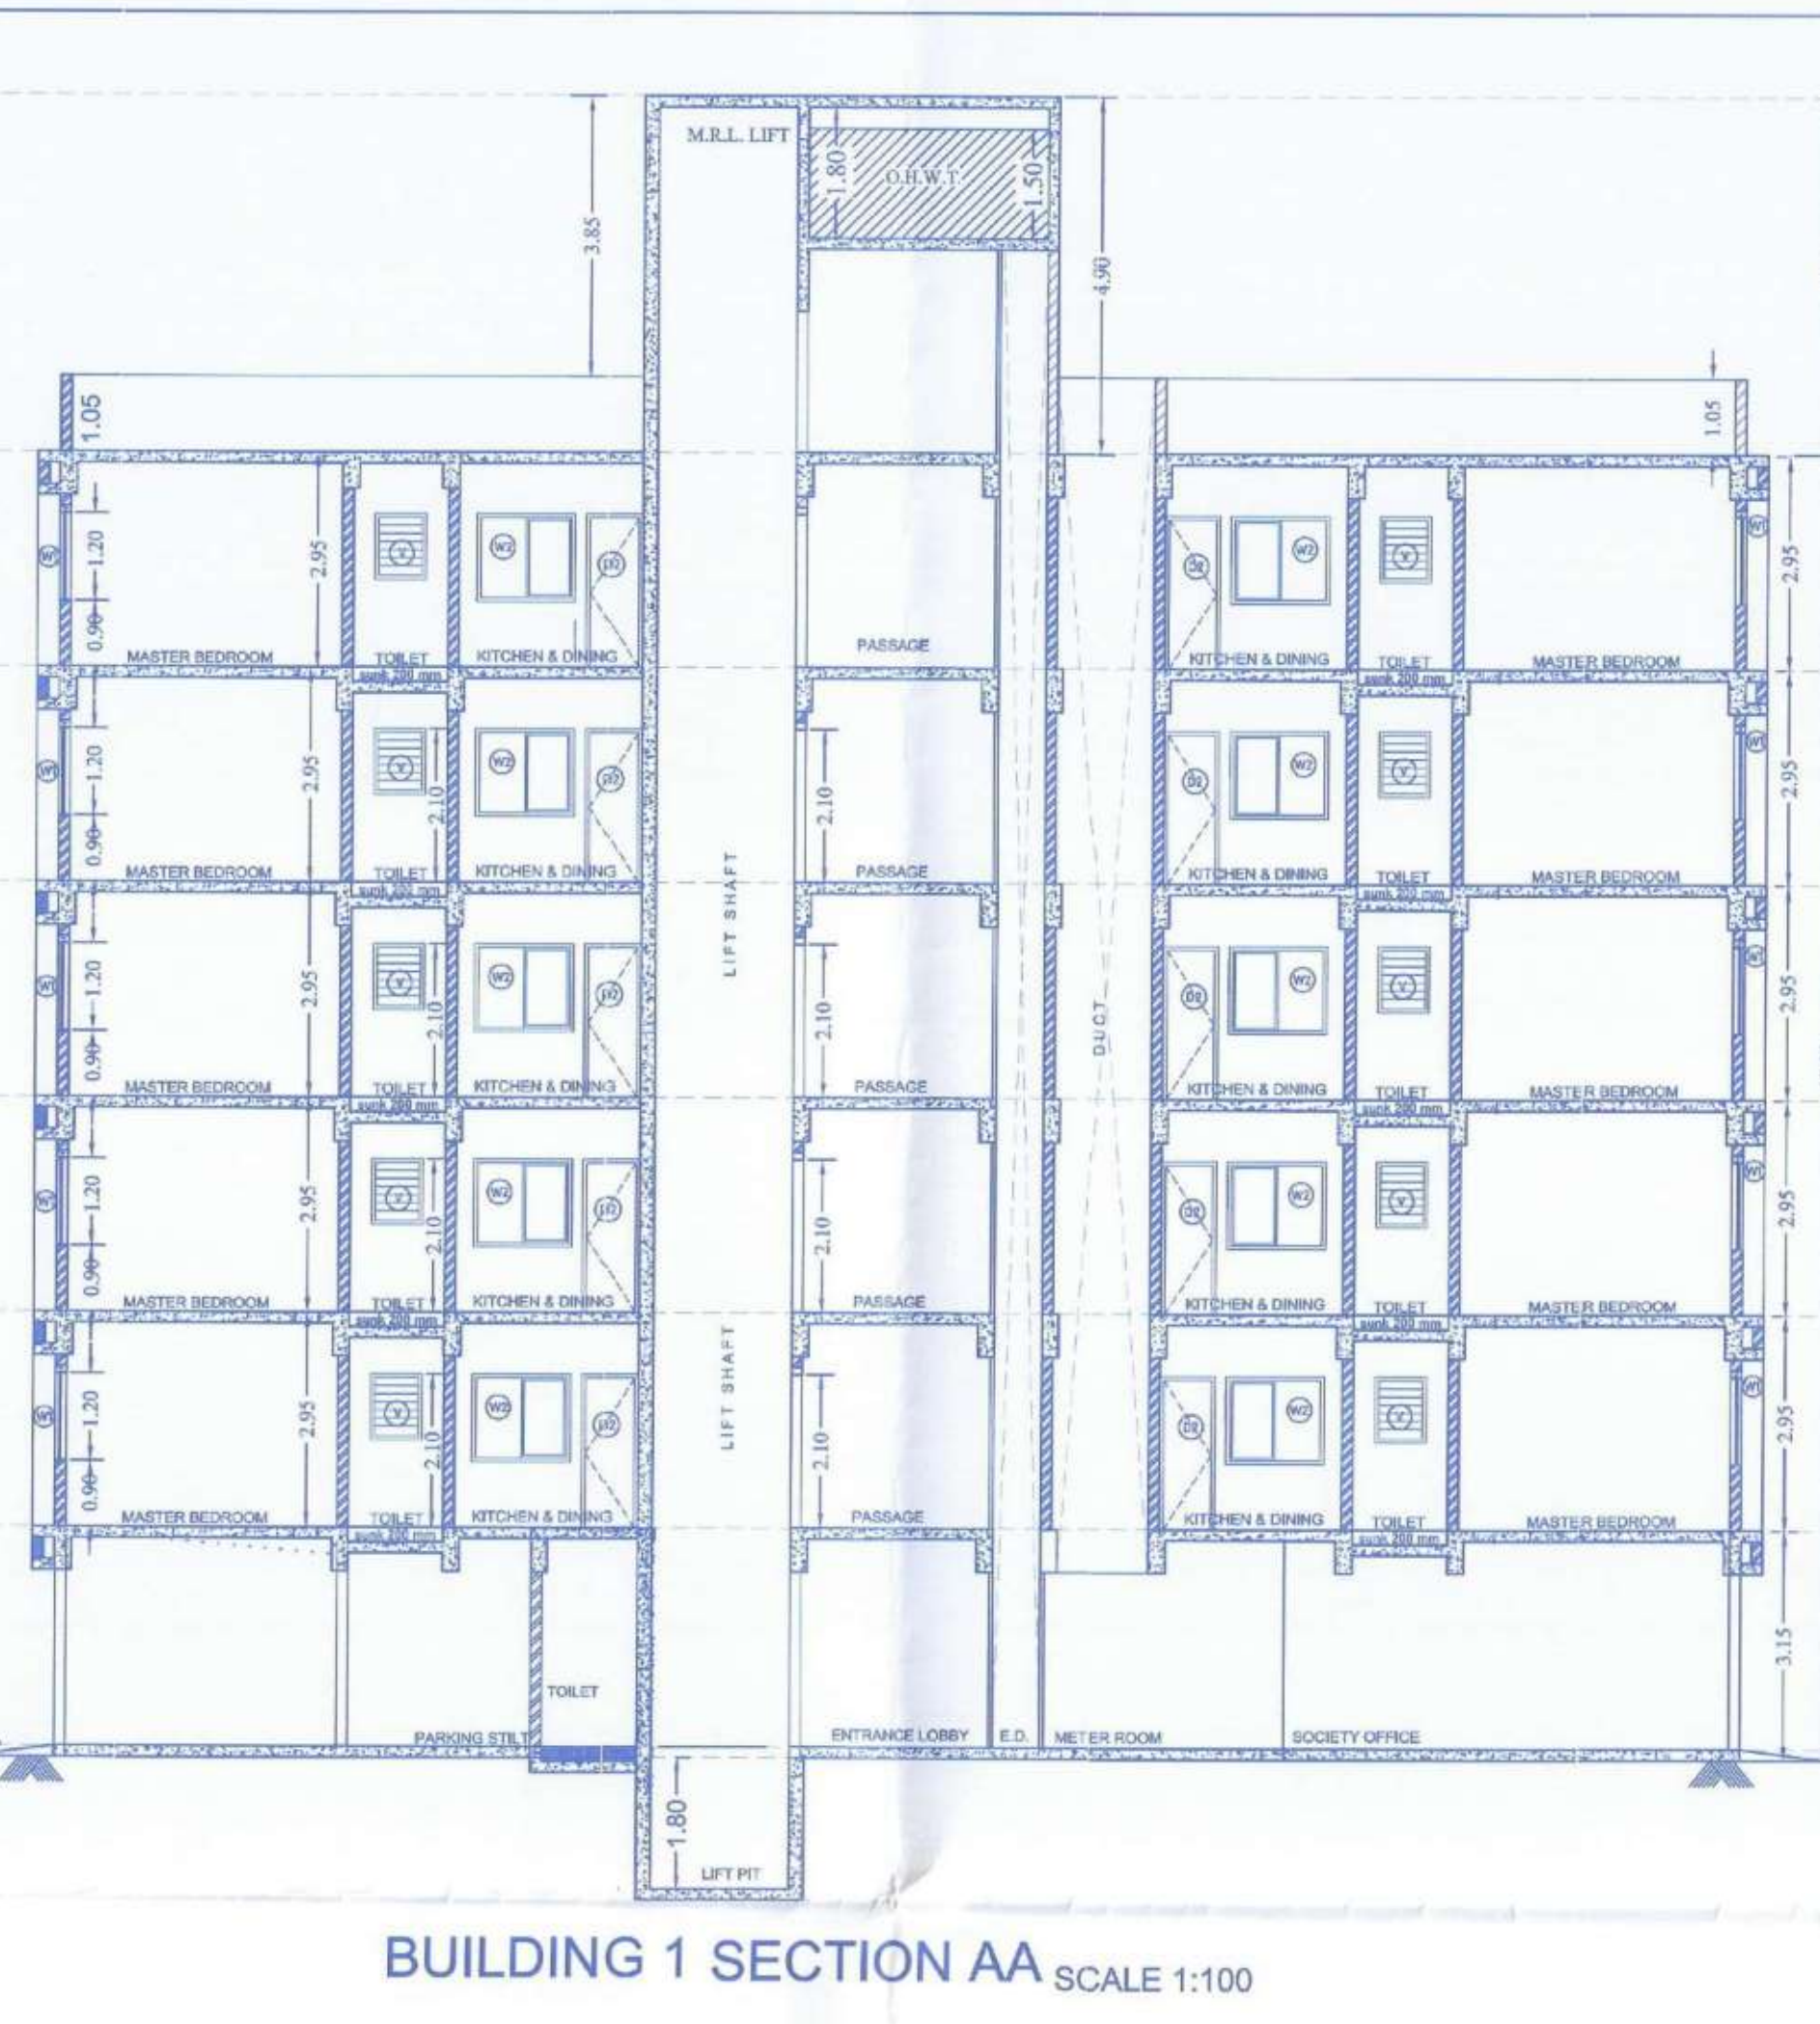

BUILDING 1 SECTION AA SCALE 1:100

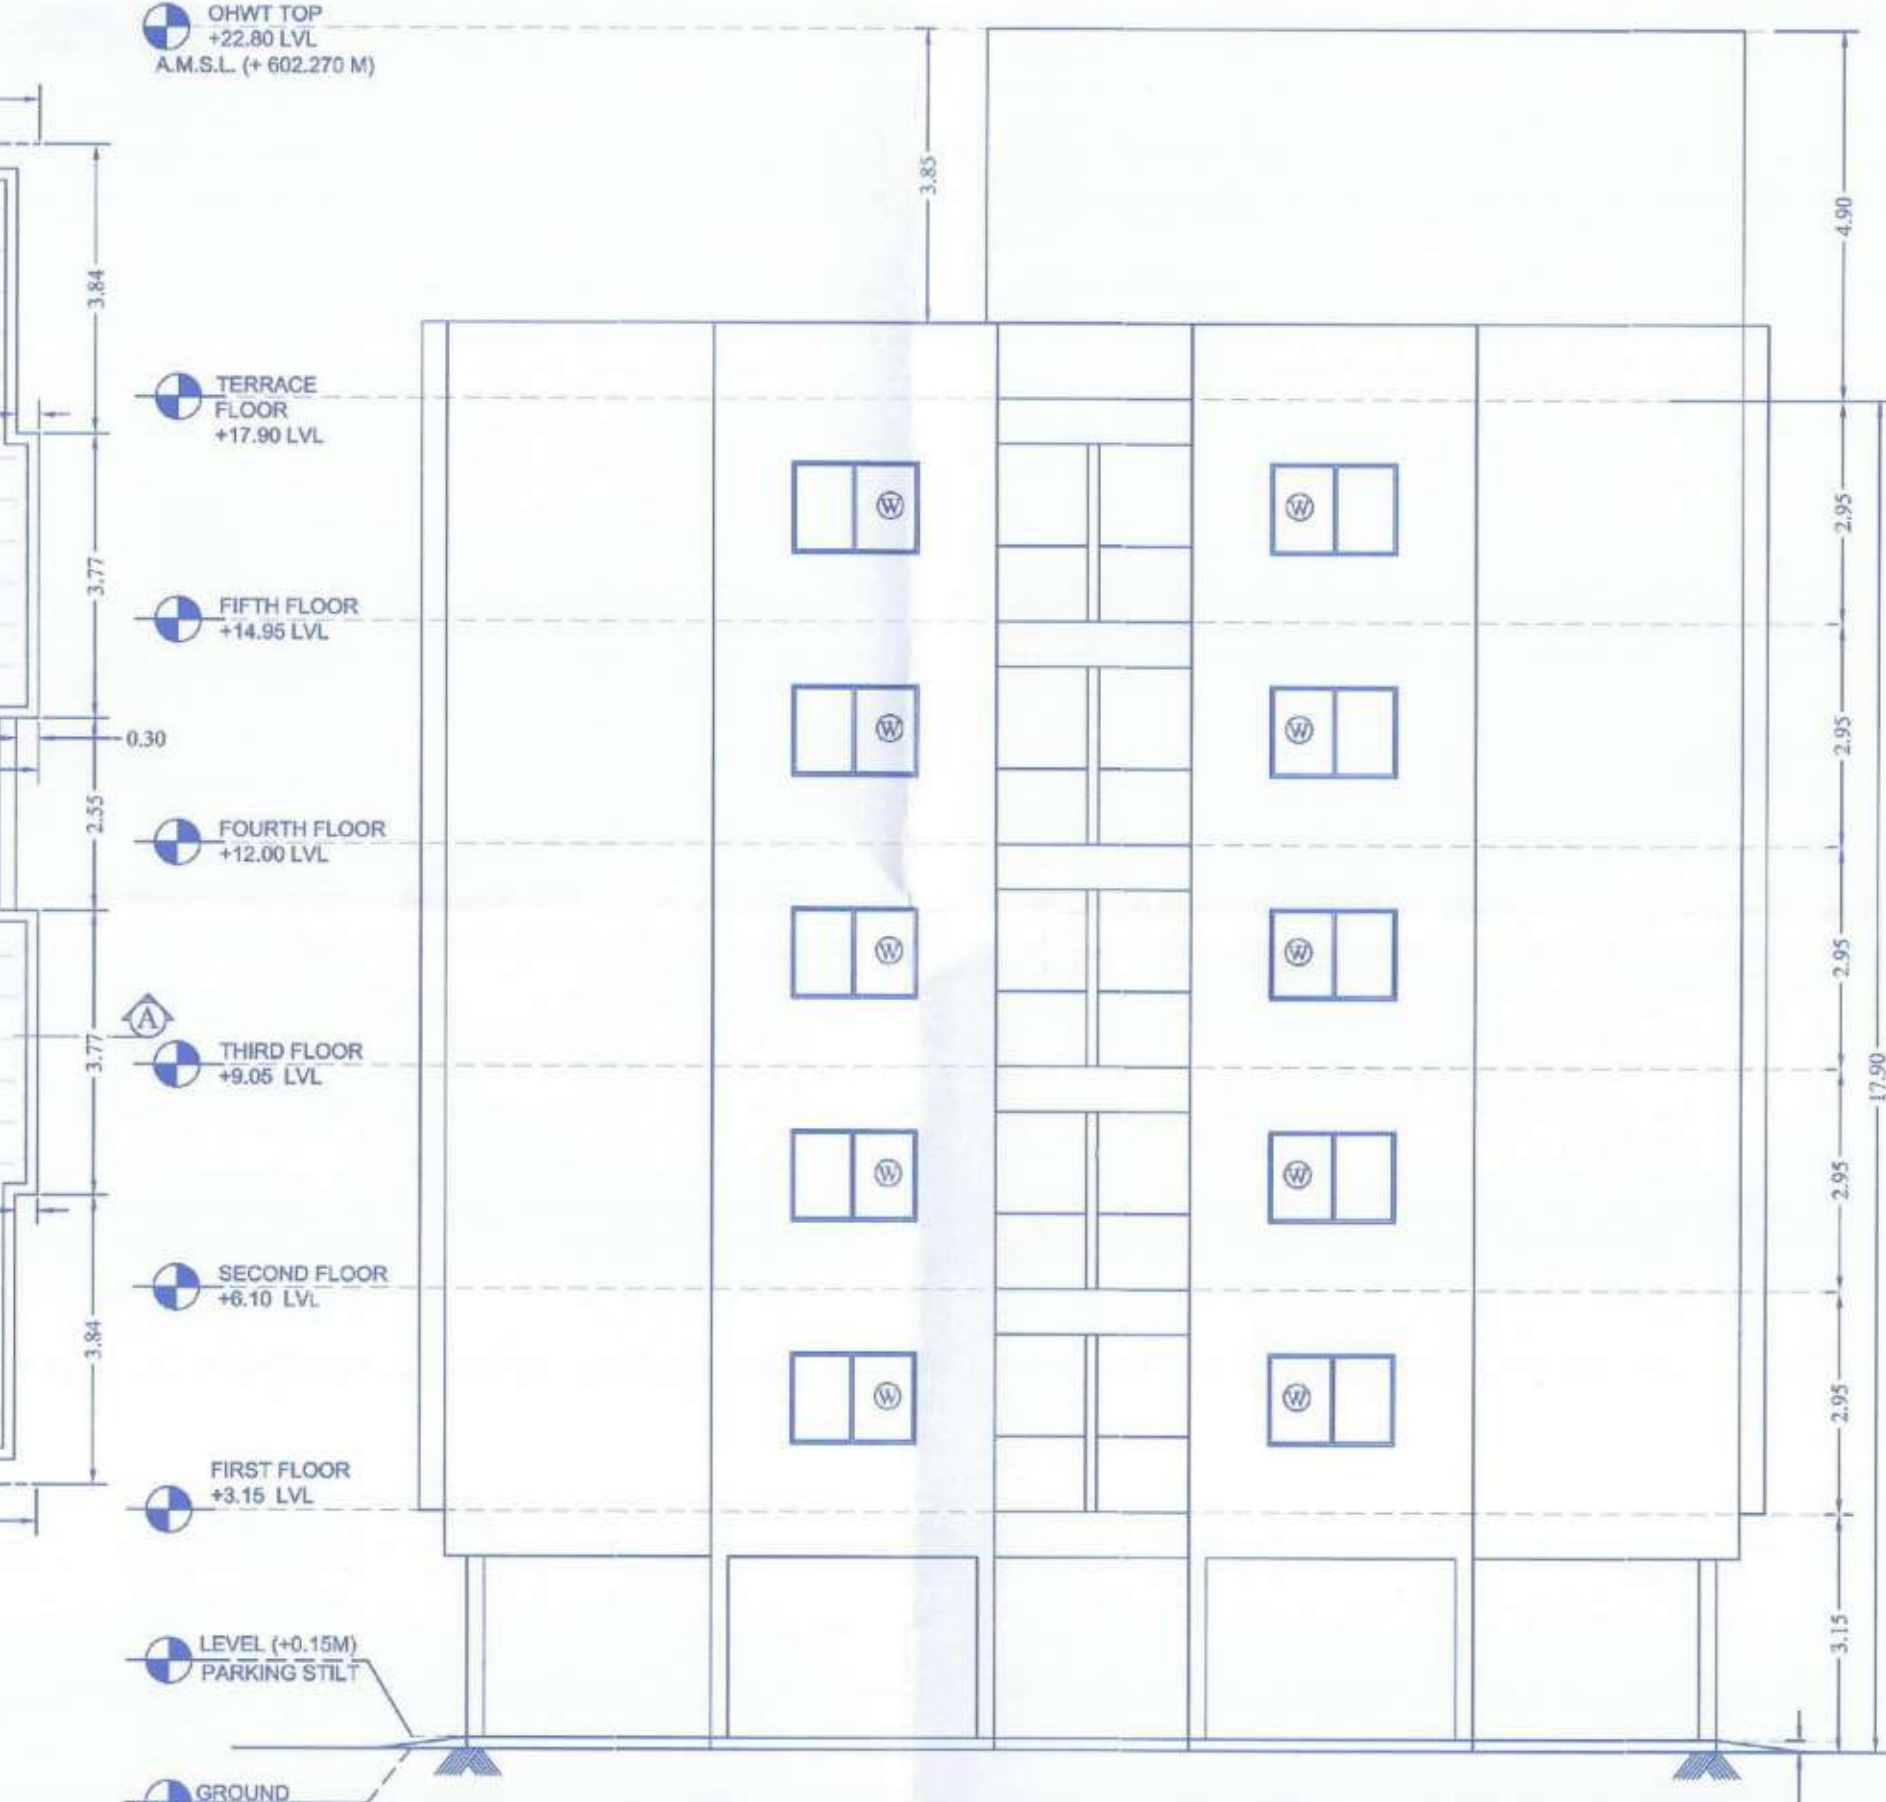

BUILDING 1 ELEVATION SCALE 1:100

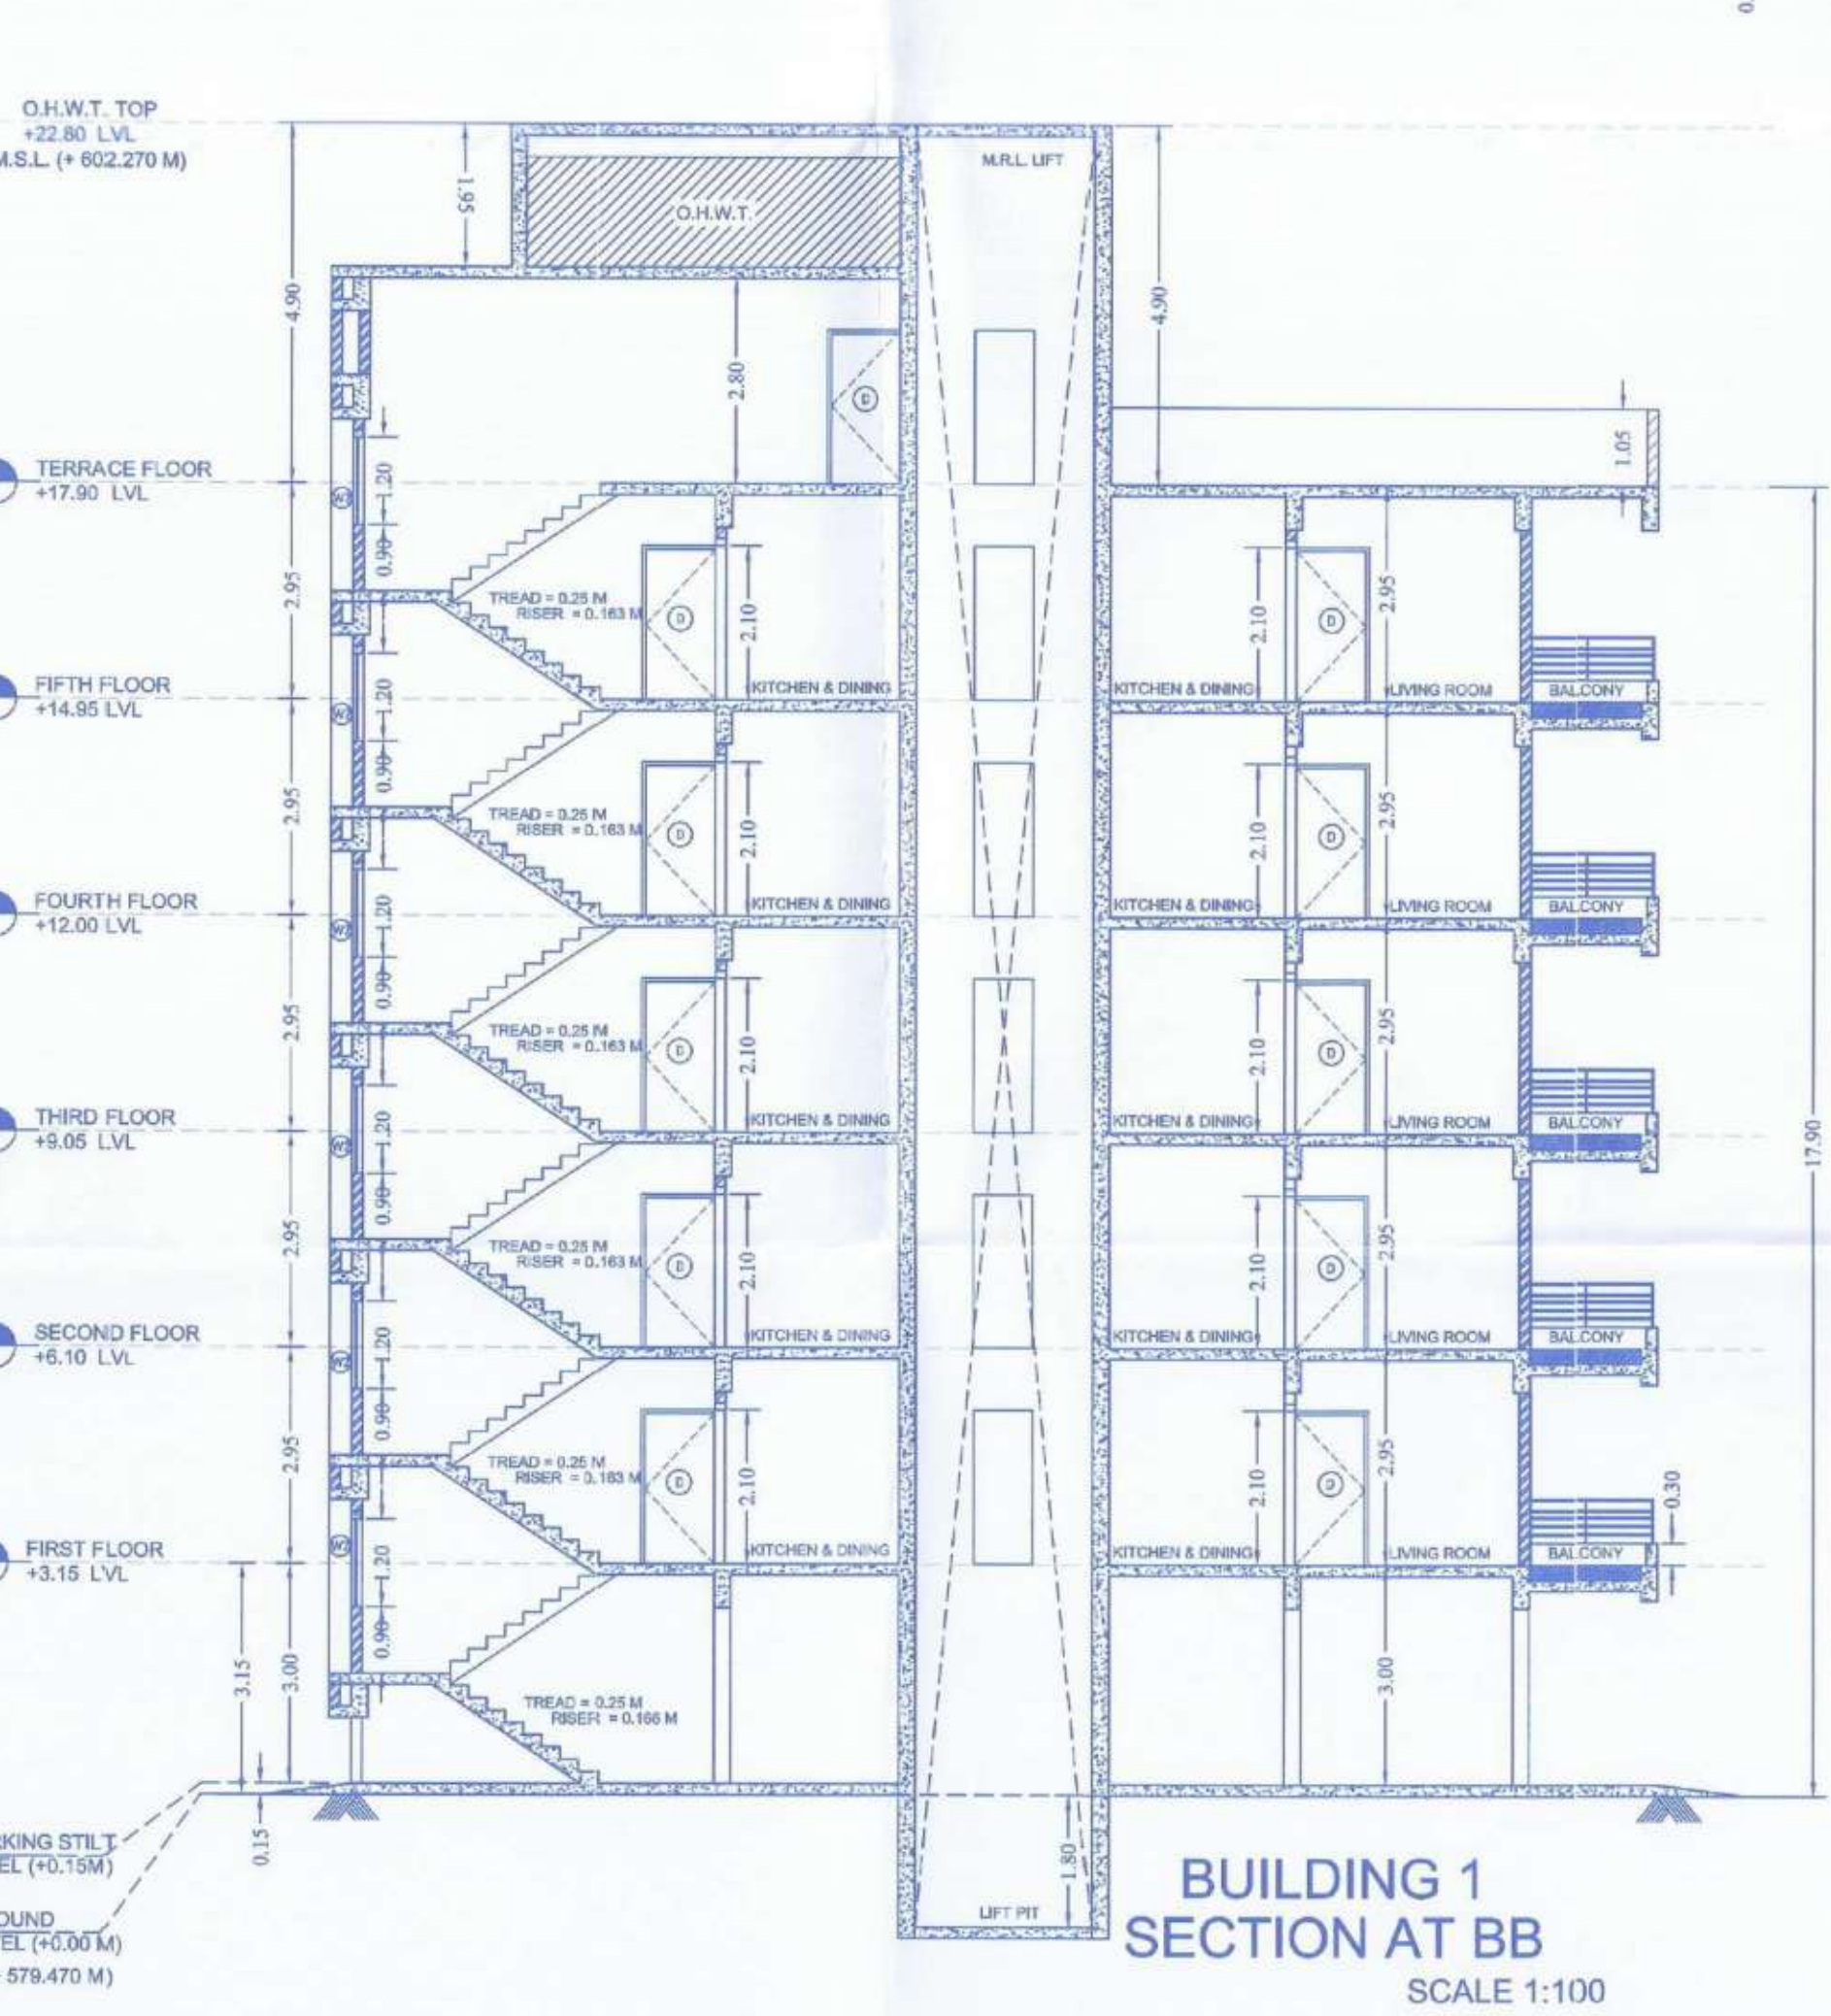

BUILDING 1 SECTION AT BB SCALE 1:100

BUILDING 1 - LIG

BUILDING FILE

STAMP OF RECEIPT STAMP OF APPROVAL OF PLAN

COMPLETION DRAWING FOR FULL O.C. PROPOSED FOR BUILDING AND CONVENIENCE SHOPPING AT SURVEY NO - 162/9/1 AND 162/9/2, FURSUNGI, TAL - HAVELI, DIST - PUNE 412308

Accepted as completion plans as per the provisions of the Maharashtra Building Act, 1962. The plans are approved for construction.

Date: 03/03/2022

Executed by: Engineer (Civil) M. S. RUKAR

Stamp: M. S. RUKAR

AREA DESCRIPTION - LIG BUILDING 1

1. BUILTUP AREA ON STILT FLOOR	42.98 SQ.M
2. BUILTUP AREA OF 1ST, 3RD AND 5TH FLOOR	329.37 SQ.M
3. BUILTUP AREA OF 2ND AND 4TH FLOOR	329.35 SQ.M
4. TOTAL BUILTUP AREA OF BUILDING 1	1689.79 SQ.M
5. REAR CARPET AREA OF ODD CORNER TENEMENT	59.58 SQ.M
6. REAR CARPET AREA OF EVEN CORNER TENEMENT	59.71 SQ.M
7. NUMBER OF TENEMENTS IN BUILDING 1	20 TENEMENTS
8. HEIGHT OF BUILDING	17.90 MTR

(WALLING)

EXTERNAL WALLING = 150 MM THK.
INTERNAL WALLING = 100 MM THK.

SCHEDULE OF DOOR AND WINDOWS

SR. NO.	TYPE	SIZE	SILL LVL.	LOCATION ROOM	AS PER 20.1 U.D.C.P.R. REQUIRED OPENING AREA 10% OF FLOOR AREA OF 1 ROOM
1	DOOR	1.00 X 2.10 M	-	LIVING ROOM	
2	DOOR	0.90 X 2.10 M	-	BED ROOM	
3	DOOR	0.75 X 2.10 M	-	W.C. BATH	
4	DOOR	2.35 X 2.10 M	-	LIVING ROOM	
1	OPENING	1.00 X 2.10 M	-	LIVING ROOM	
2	OPENING	0.90 X 2.10 M	-	LIVING ROOM	

WINDOWS	REQUIRED	PROPOSED
1 W 1.85 X 1.20 M	0.80 SQ.M	1.04 SQ.M
2 W 1.67 X 1.20 M	0.80 SQ.M	1.18 SQ.M
3 W 1.35 X 0.90 M	1.20 M	1.09 SQ.M
4 W 1.80 X 1.20 M	0.80 M	1.17 SQ.M
5 V 0.90 X 0.90 M	1.20 M	0.23 SQ.M
6 V 0.60 X 0.90 M	1.20 M	0.34 SQ.M

PROJECT

COMPLETION DRAWING FOR FULL O.C. PROPOSED FOR BUILDING AND CONVENIENCE SHOPPING AT SURVEY NO - 162/9/1 AND 162/9/2, FURSUNGI, TAL - HAVELI, DIST - PUNE 412308

ASHTAVINAYAK REALTY THROUGH MR. SAGAR DILIP RUKAR

SIGNATURE OF OWNER












AK SHREYASH SUNEIL RUKAR
CA/2013/61593

SIGNATURE OF LIC ARCHITECT

STUDIO 24
THR. AR. SHREYASH SUNEIL RUKAR
CA/2013/61593

2134, Sadashiv Peth, Vijayanagar colony, Adhishthan, Office #6, Off Tilak Road, Pune - 411030, India. Phone 020 - 24324458

SCALE	DATE	DRAWN BY	CHECKED BY
1:100	03.03.2022	VASIM	SHREYASH

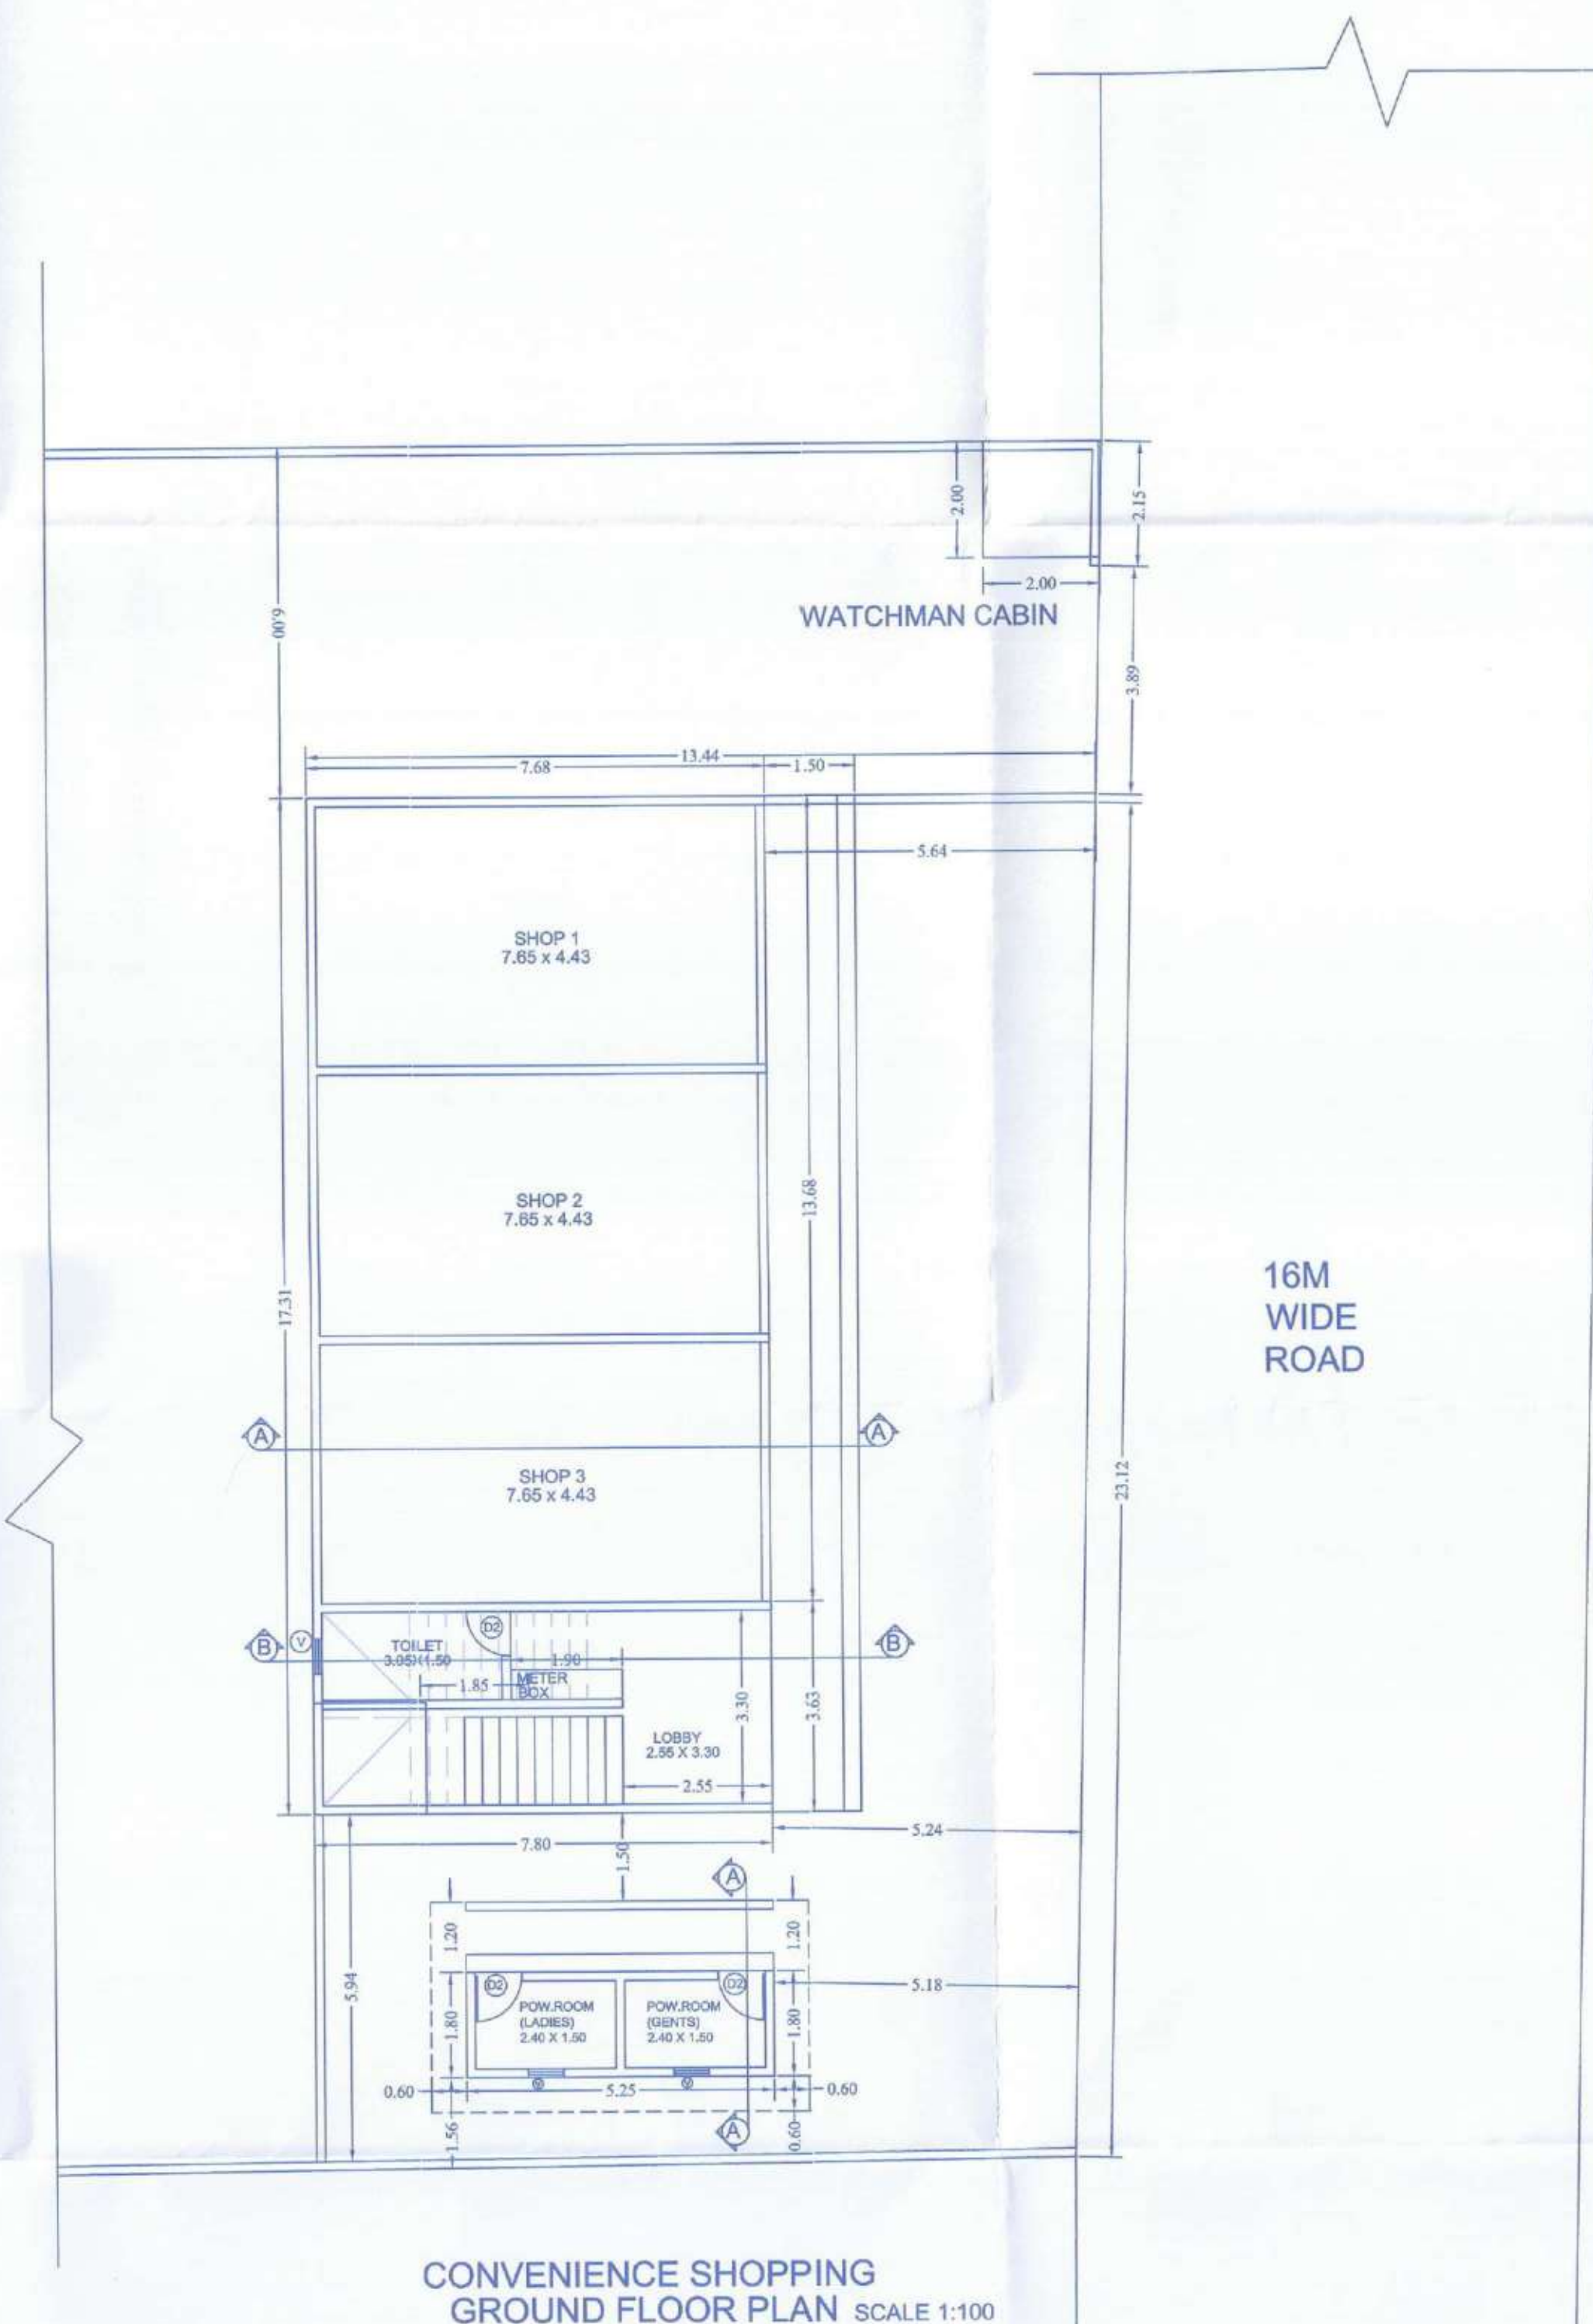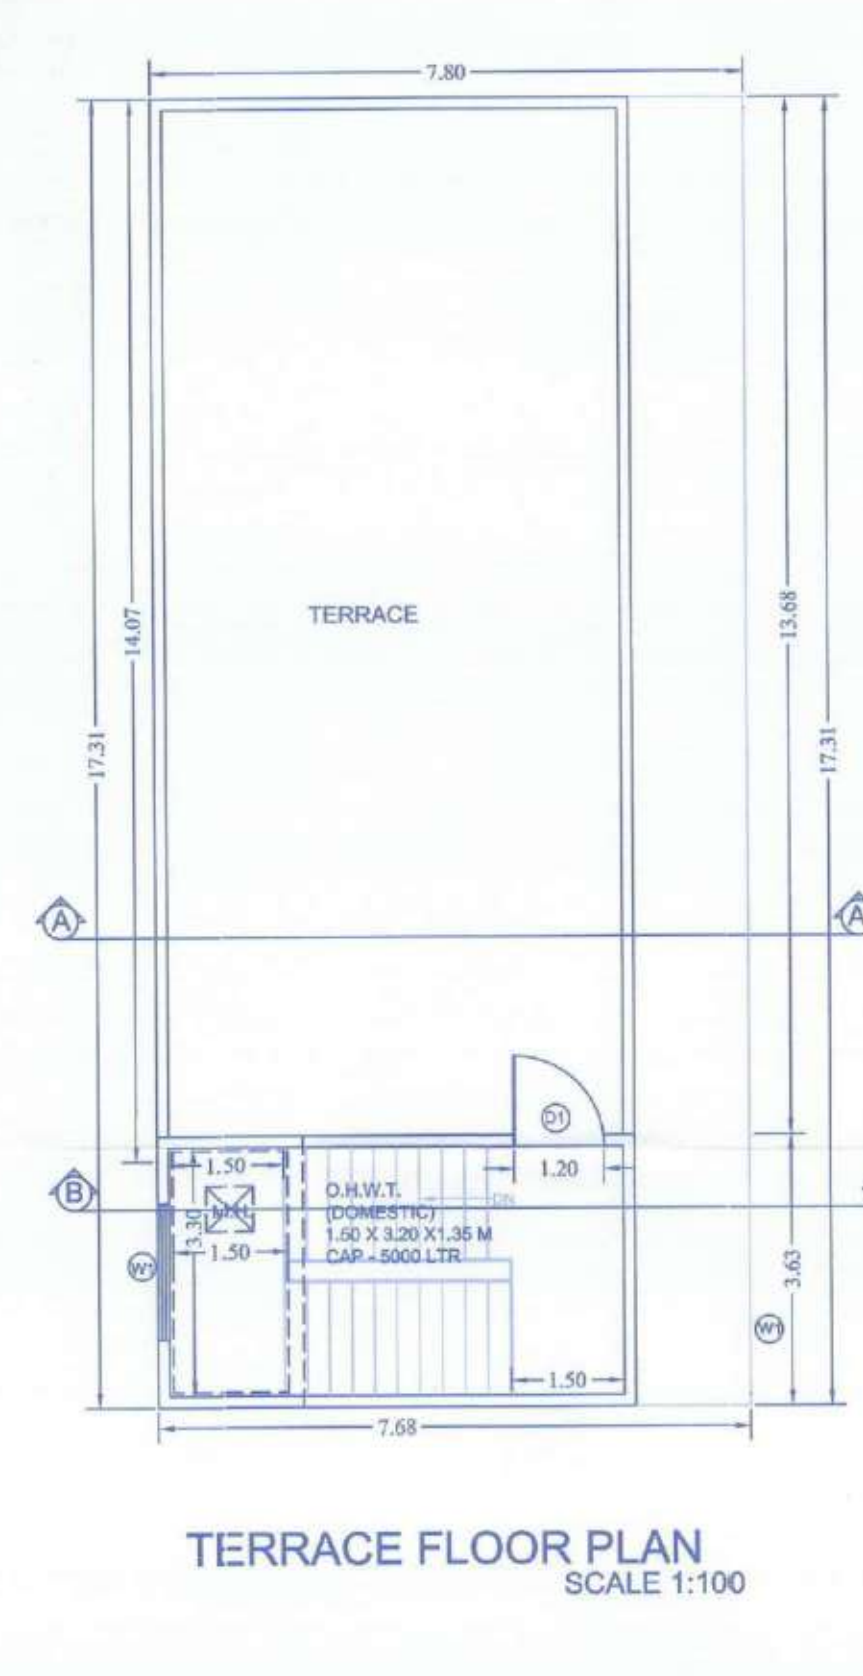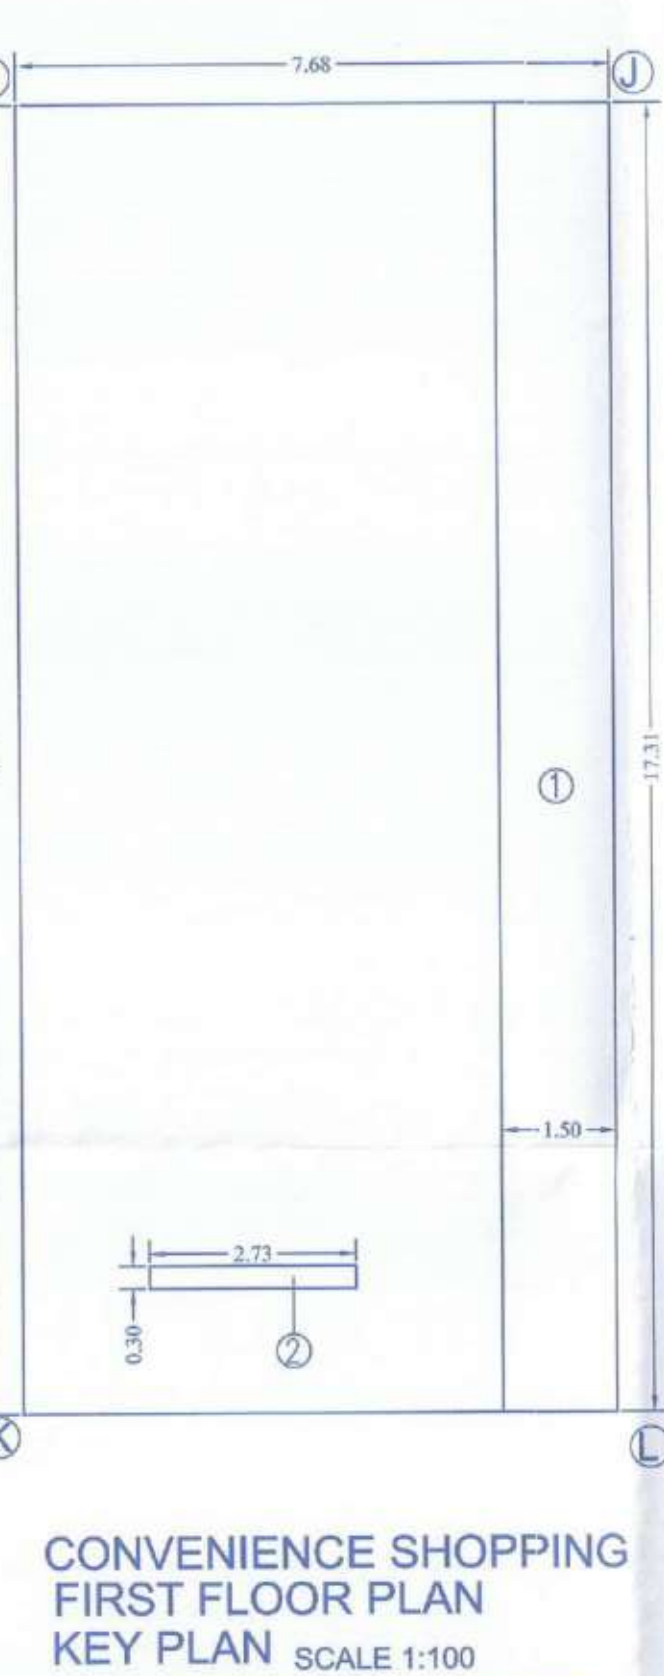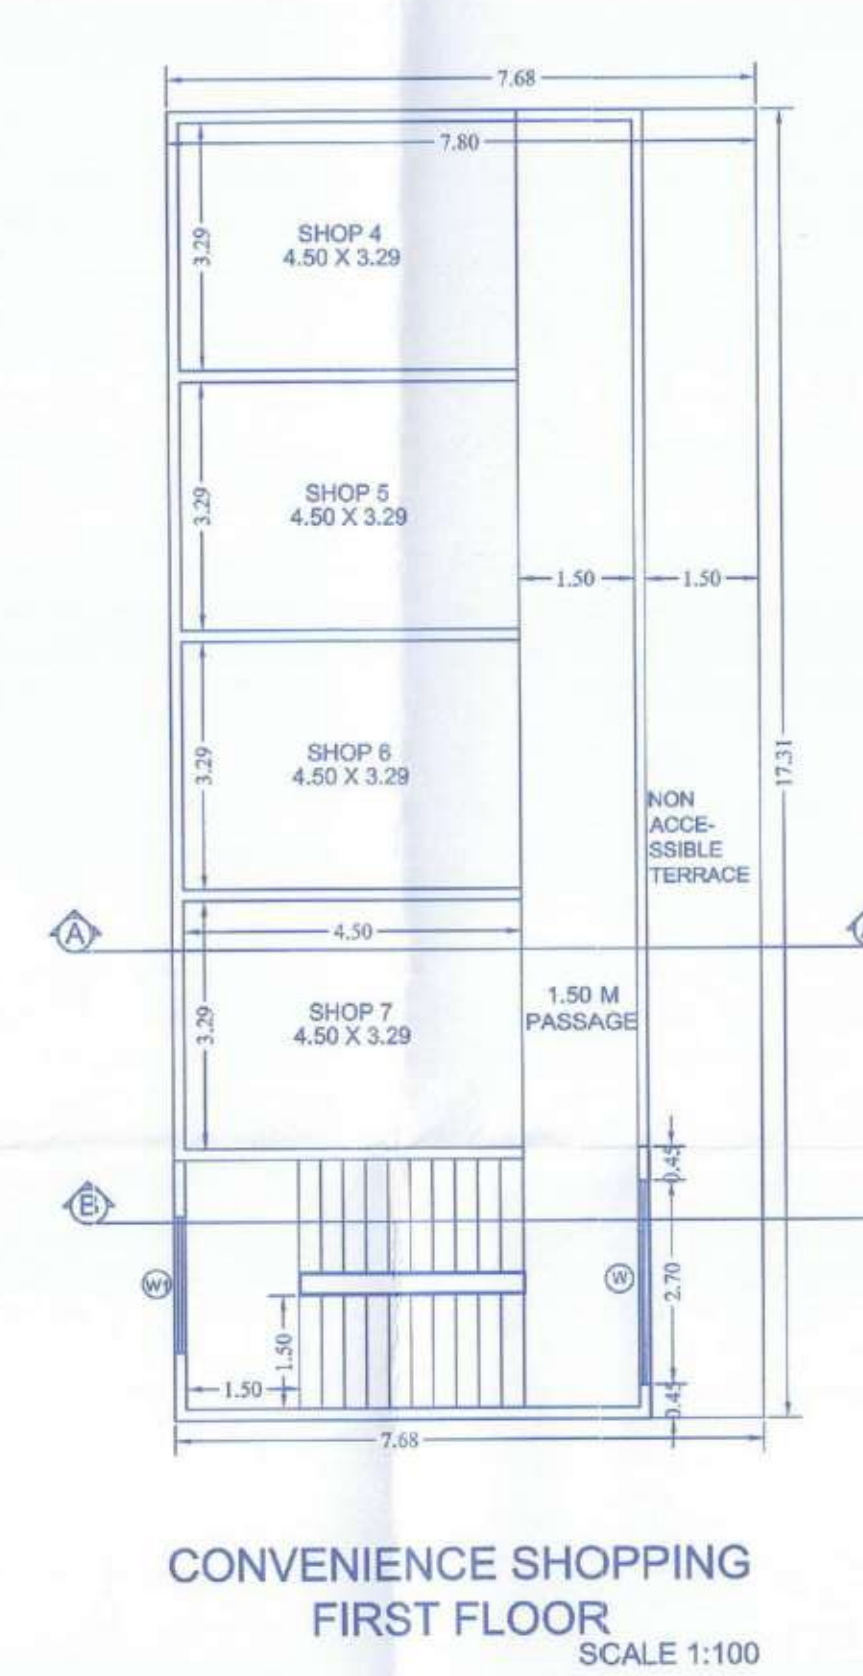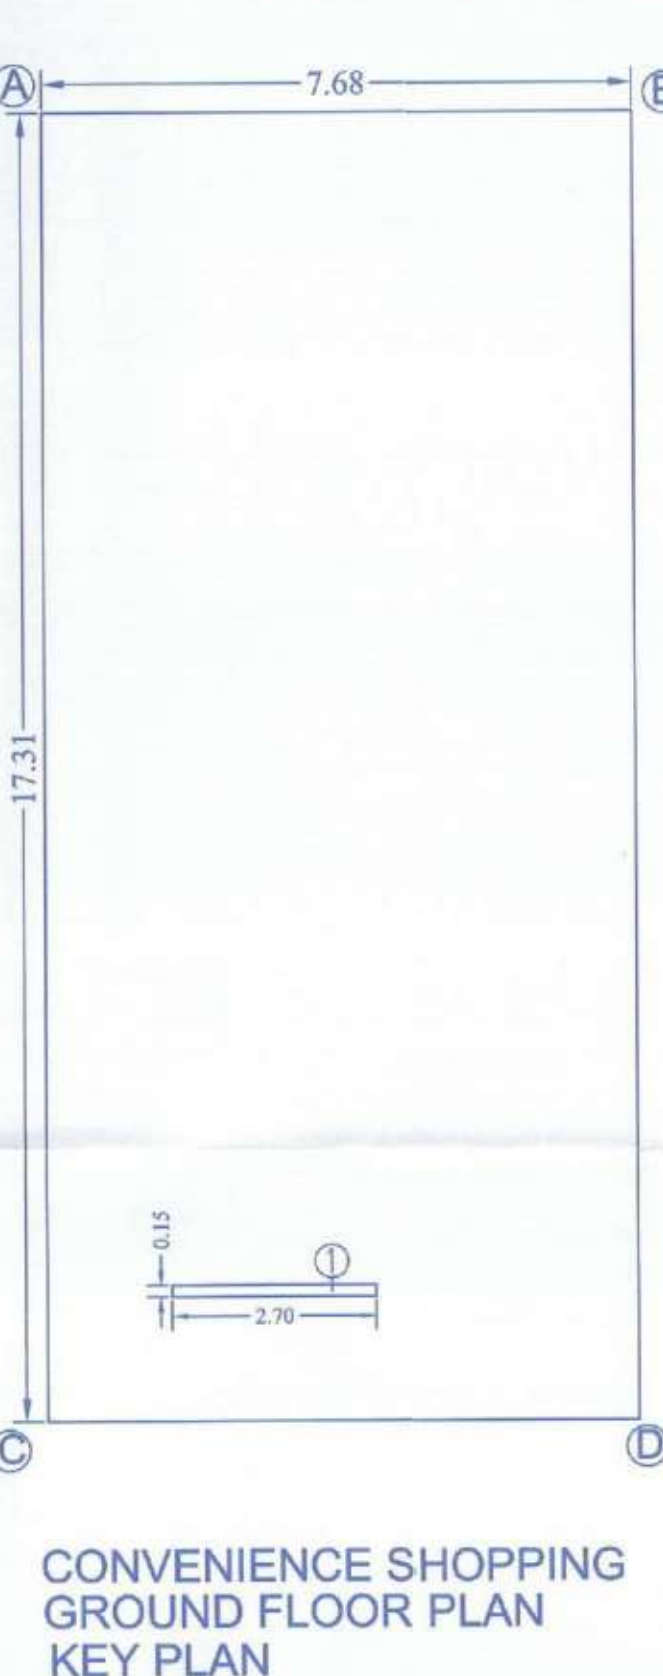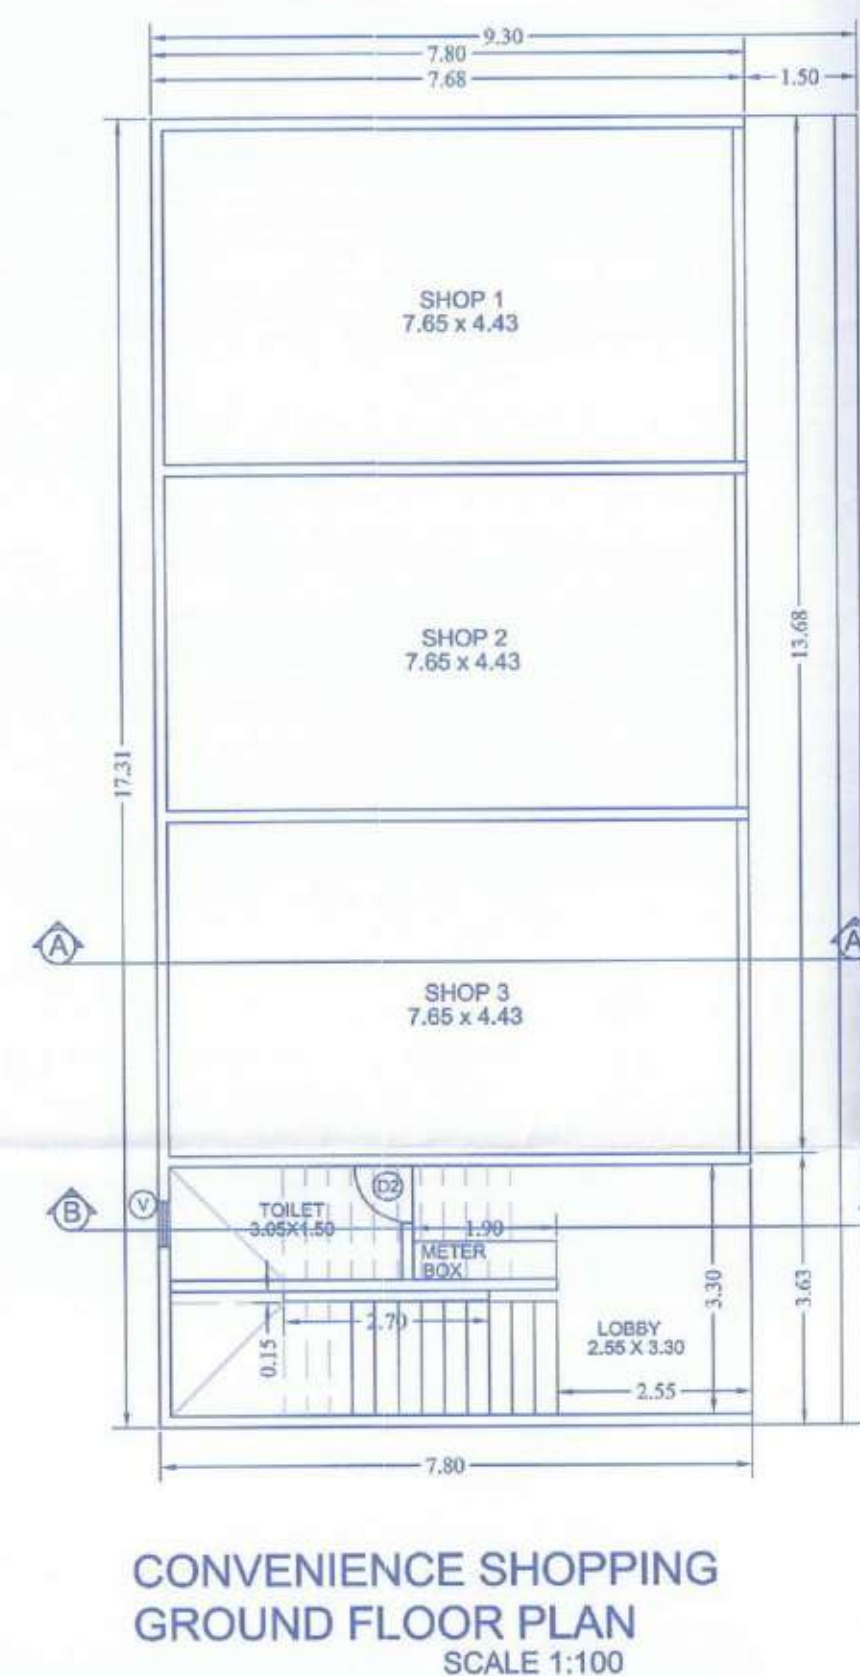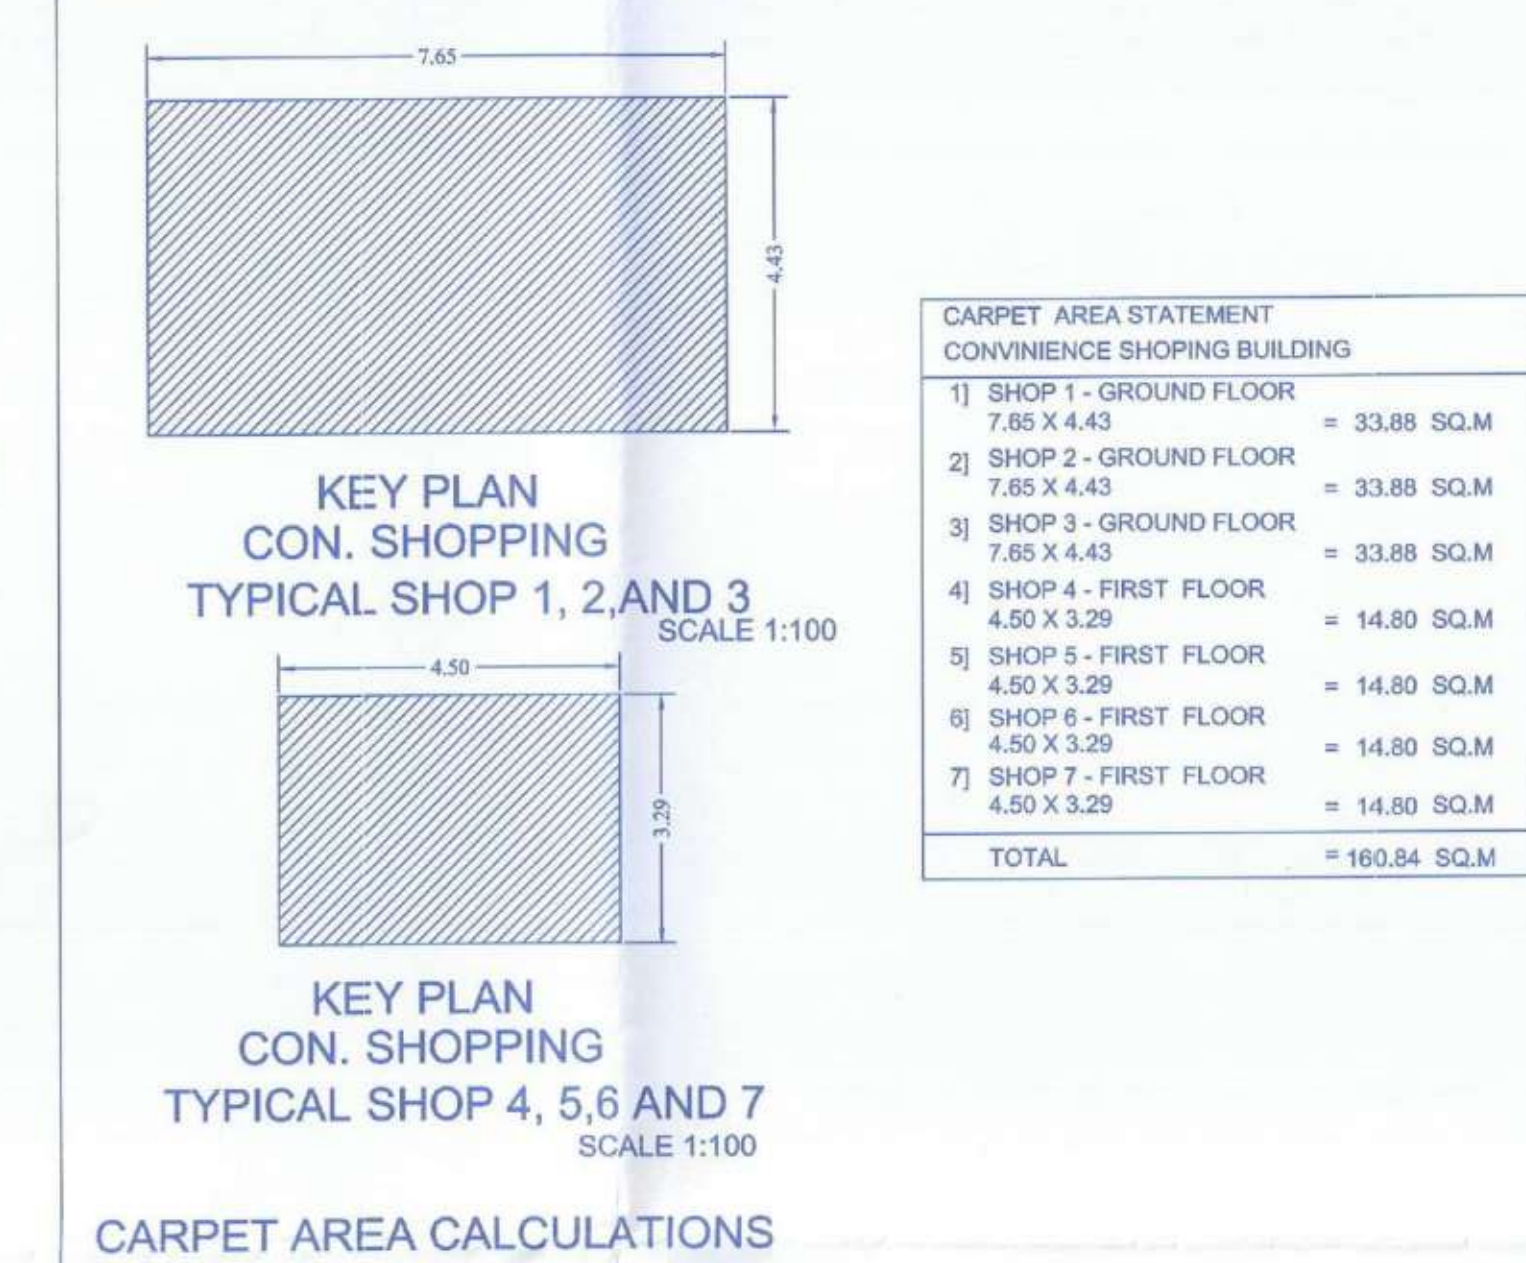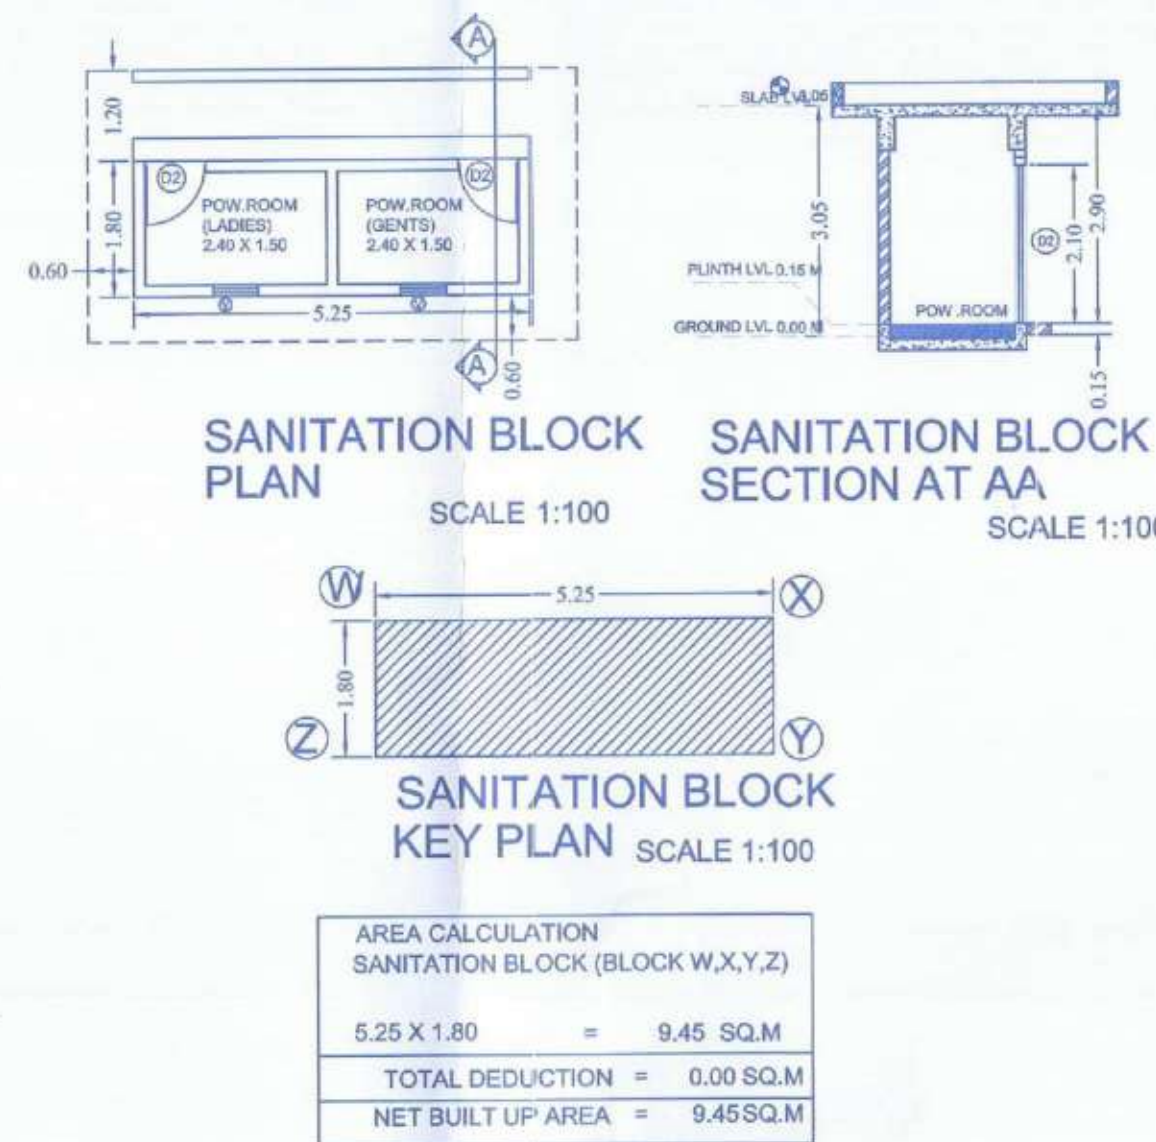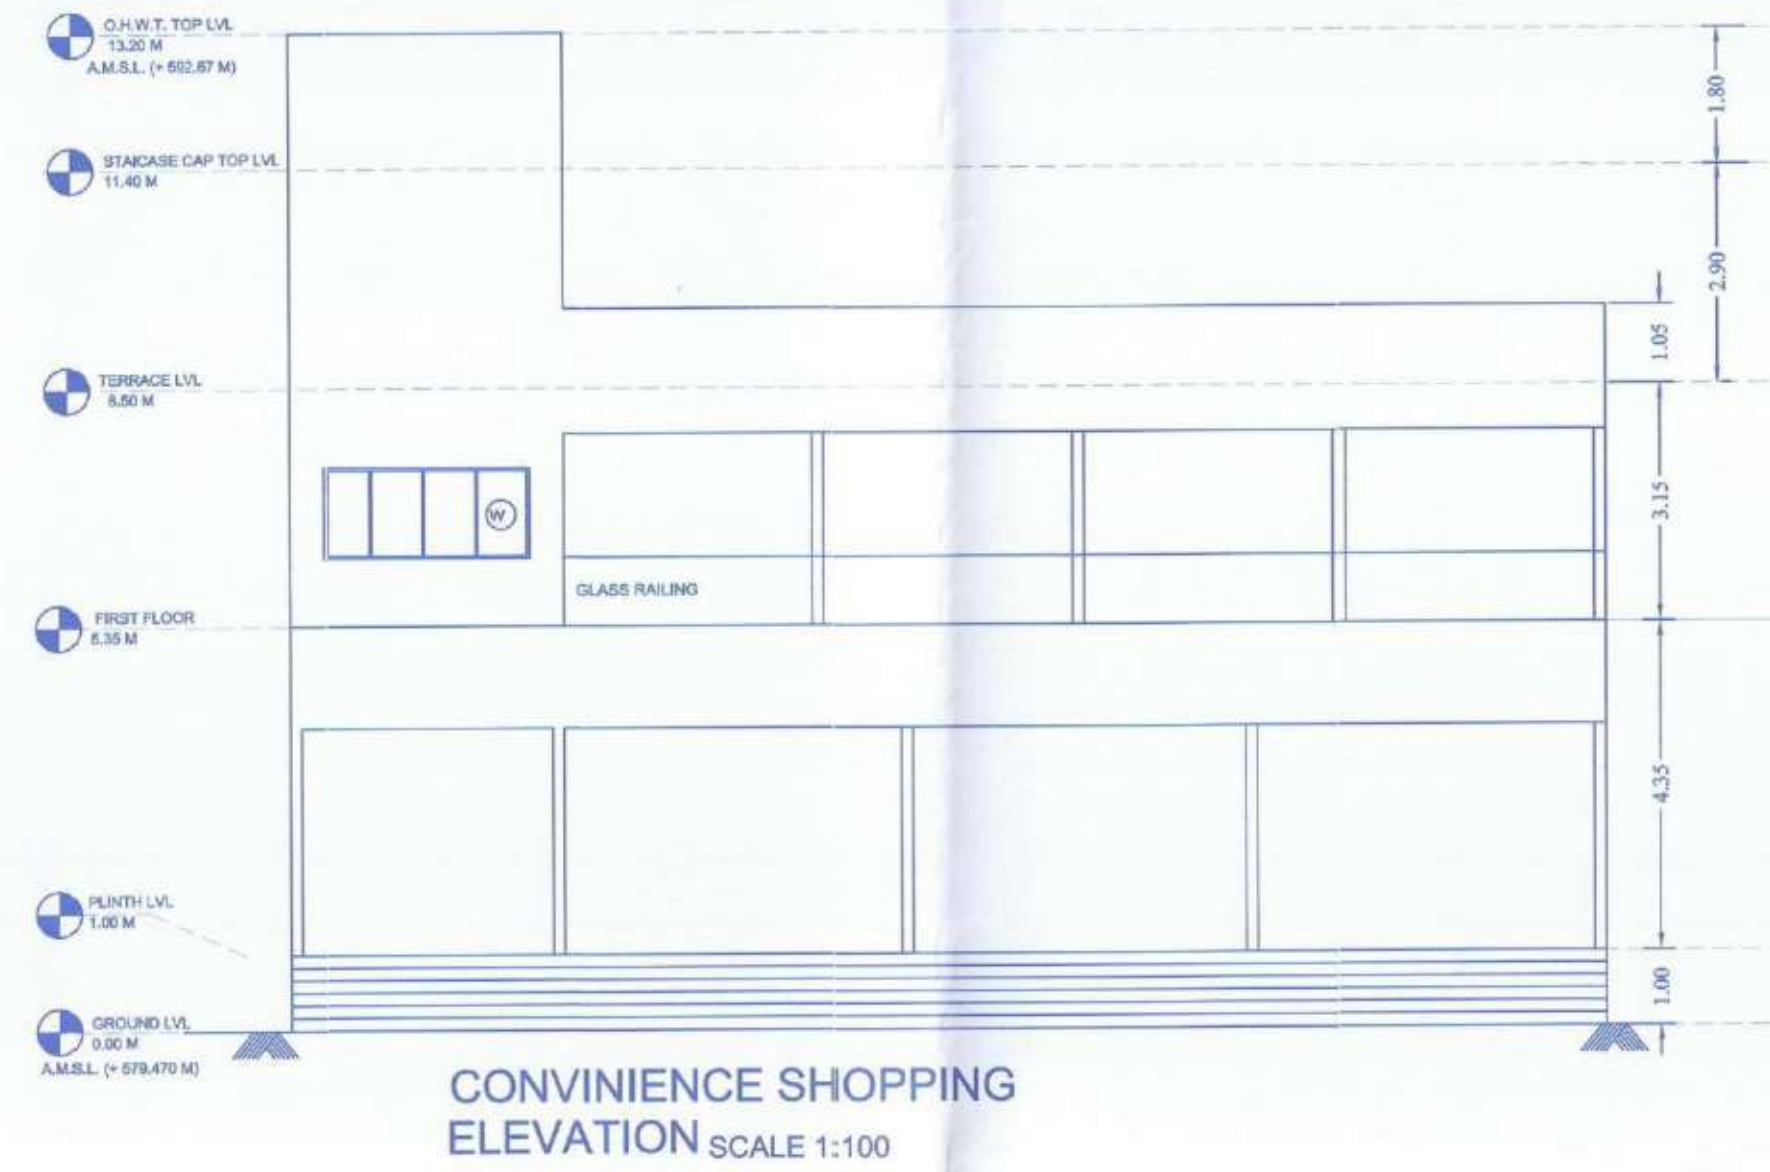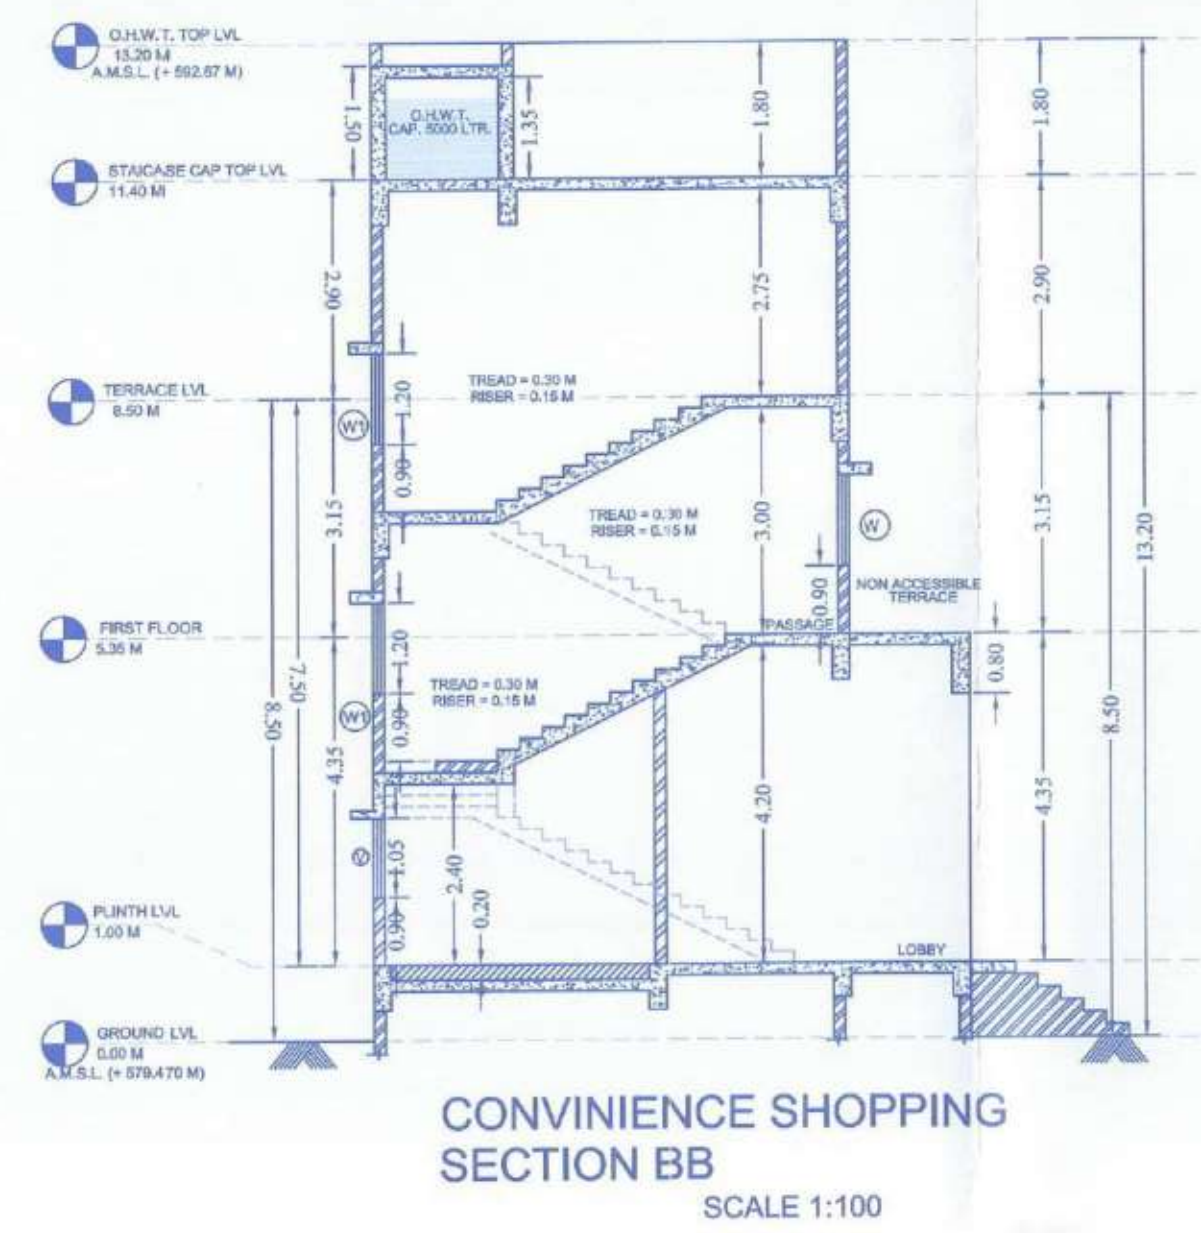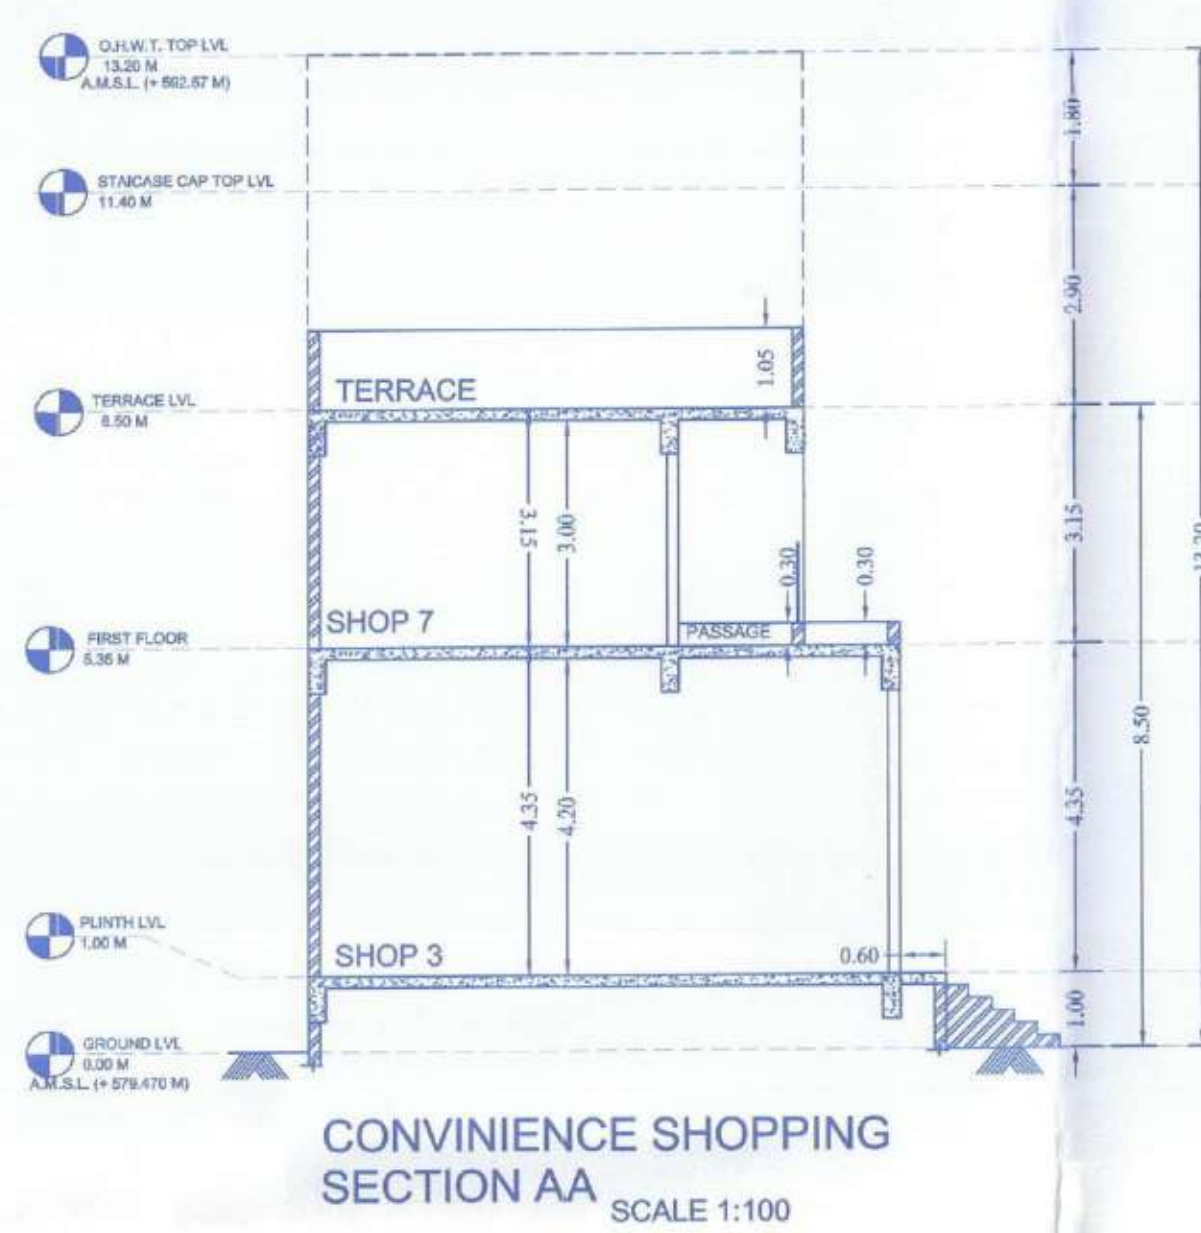

CONVENIENCE SHOPPING

BUILDING FILE

STAMP OF RECEIPT STAMP OF APPROVAL OF PLAN

COMPLETION DRAWING FOR FULL O.C. PROPOSED FOR BUILDING : AND
CONVENIENCE SHOPPING AT SURVEY NO - 162/9/1 AND 162/9/2, FURSUNGI,
TAL - HAVELI, DIST - PUNE 412308

Accepted as completion plans as
accompaniments of acceptance F.O.C. by this
date under No. ESB/PMAY/MHADA
Date: /20 Date: /20

Executive Engineer Building Permission Cell/PMAY/MHADA

AREA DESCRIPTION - CONVENIENCE
SHOPPING BUILDING

1. BUILTUP AREA OF GROUND FLOOR	132.53 SQMT
2. BUILTUP AREA OF FIRST FLOOR	106.16 SQMT
3. BUILTUP AREA OF SANITATION BLOCK	9.45 SQMT
3. TOTAL BUILTUP AREA OF CONVENIENCE SHOPPING BUILDING	248.14 SQMT
4. RERA CARPET AREA OF TYPICAL SHOP 1, 2 AND 3	33.88 SQMT
5. RERA CARPET AREA OF TYPICAL SHOP 4, 5, 6 AND 7	14.80 SQMT
6. TOTAL NO OF SHOPS	7 SHOPS
7. HEIGHT OF BUILDING	8.50 MTRS

(WALLING)

EXTERNAL WALLING = 150 MM THK.

INTERNAL WALLING = 150 MM THK.

SCHEDULE OF DOOR AND WINDOWS

S/N	TYPE	SIZE	SLI LVL	LOCATION ROOM	AS PER 9.20.1 U.D.C.P.R. REQUIRED OPENING AREA 10% OF FLOOR AREA OF ROOM
DOOR					
1 D	1.50 X 2.10 M	-		STAIRCASE	
1 D1	1.50 X 2.10 M	-		STAIRCASE	
1 D2	0.75 X 2.10 M	-		TOILET	
WINDOWS					
1 W	1.20 X 1.20 M	NO	0.90 M	STAIRCASE	1.98 SQ.M
2 W	1.80 X 1.20 M	NO	0.90 M	STAIRCASE	5.40 SQ.M
3 W	0.90 X 0.90 M	1.20 M		C. TOILET	0.29 SQ.M
4 W	0.90 X 0.90 M	1.20 M		SANITATION BLOCK	0.18 SQ.M

PROJECT

COMPLETION DRAWING FOR FULL O.C. PROPOSED FOR BUILDING : AND
CONVENIENCE SHOPPING AT SURVEY NO - 162/9/1 AND 162/9/2, FURSUNGI,
TAL - HAVELI, DIST - PUNE 412308

ASHTAVINAYAK REALTY THROUGH
MR. SAGAR DILIP RUKARI



SIGNATURE OF OWNER

SIGNATURE OF LIC ARCHITECT


STUDIO 24
THR. AR. SHREYASH SUNIEL RUKARI
CA/2013/81593

2134, Sadashiv Peth, Vijayanagar colony,
Adhishthan, Office #6, Off Tikar Road,
Pune - 411030, India. Phone 020 - 24324458


SCALE	DATE	DRAWN BY	CHECKED BY
1:100	29.12.2025	VASIM	SHREASH

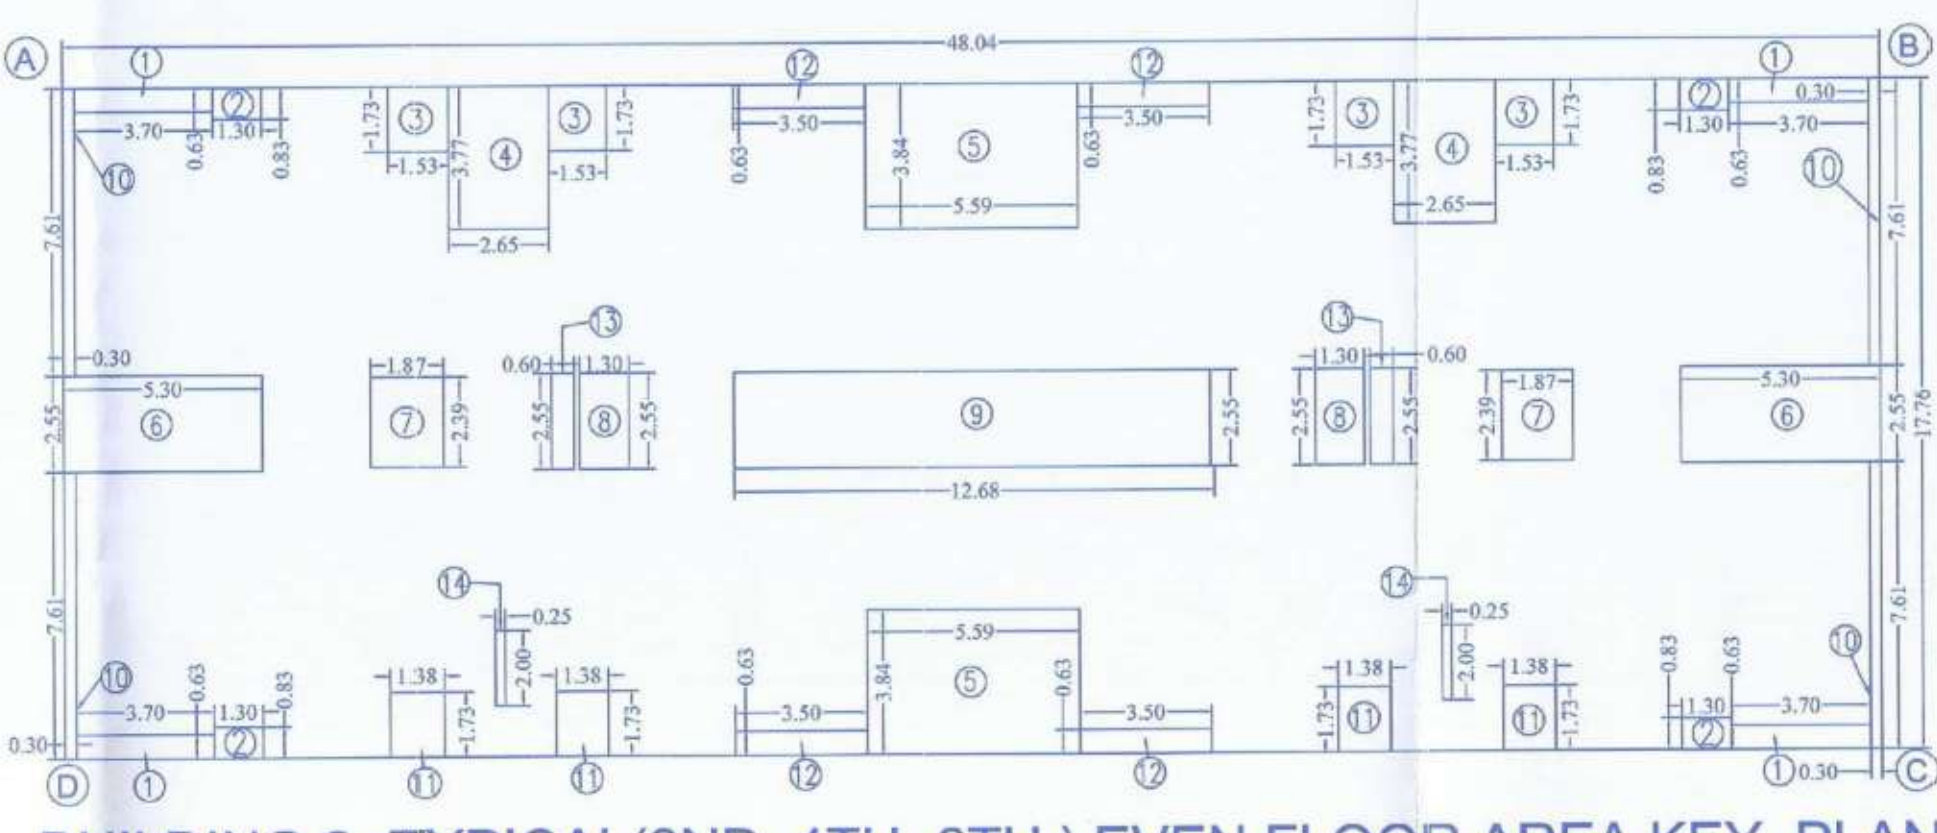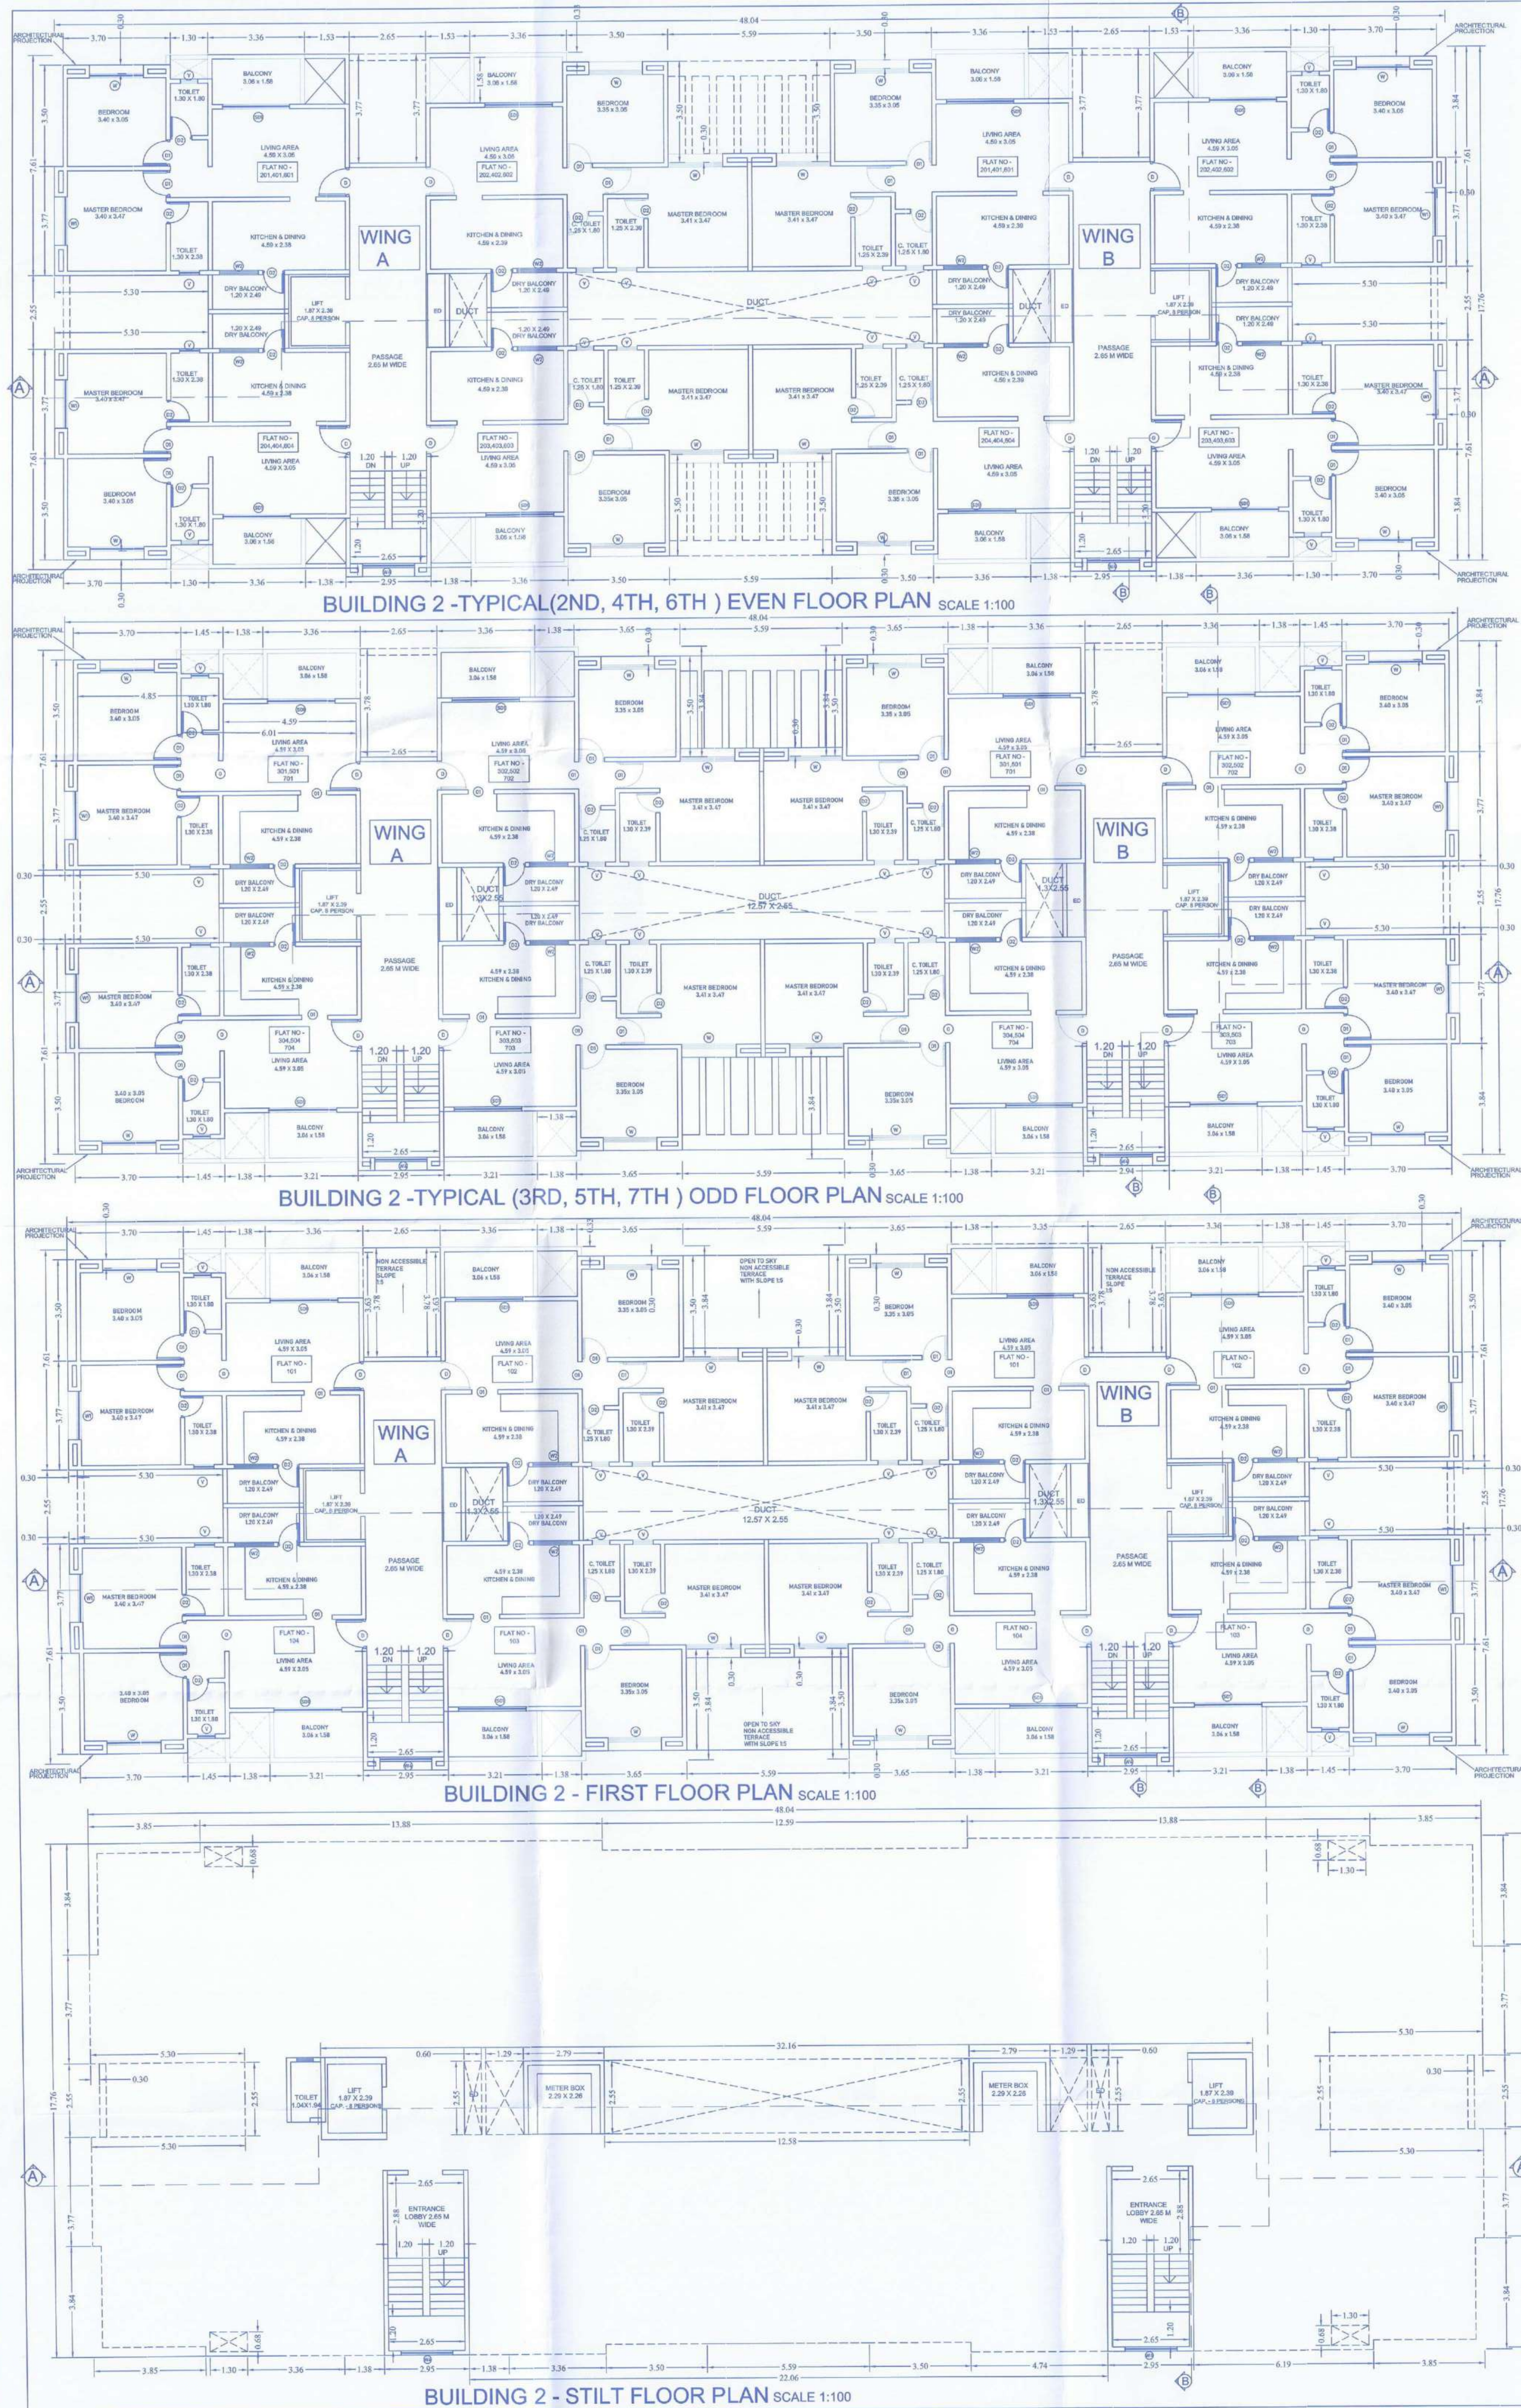


BUILDING 2 - TYPICAL (2ND, 4TH, 6TH) EVEN FLOOR AREA KEY PLAN
SCALE 1:200

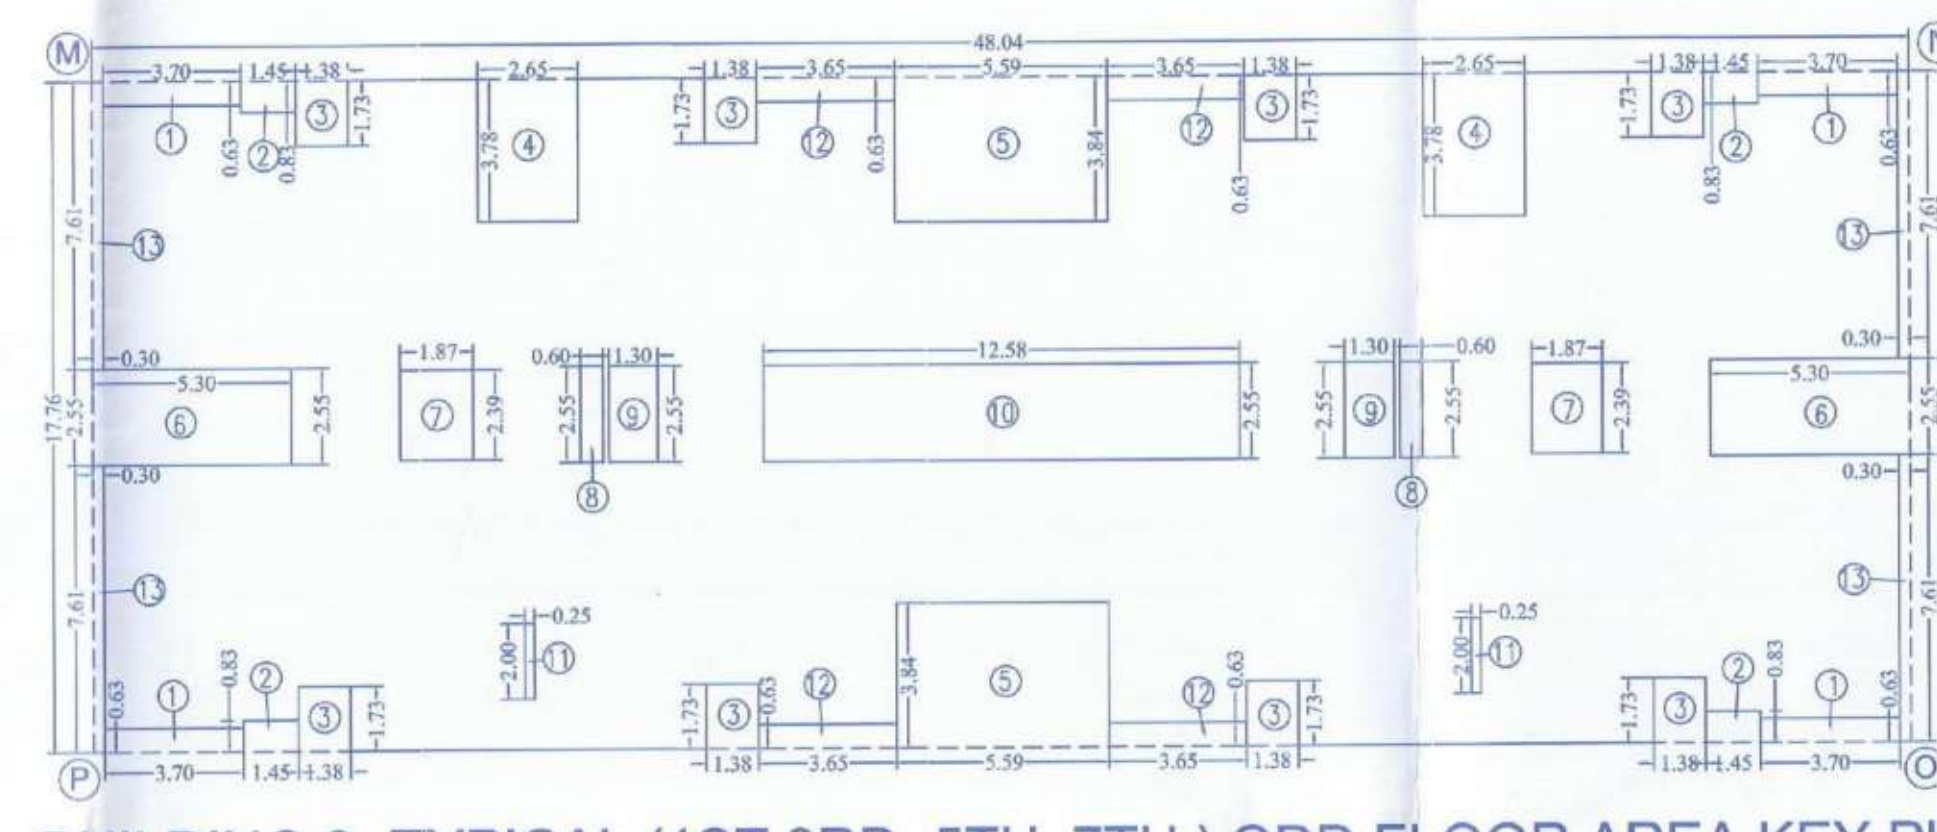

BUILDING 2 - TYPICAL (1ST, 3RD, 5TH, 7TH) ODD FLOOR AREA KEY PLAN
SCALE 1:200

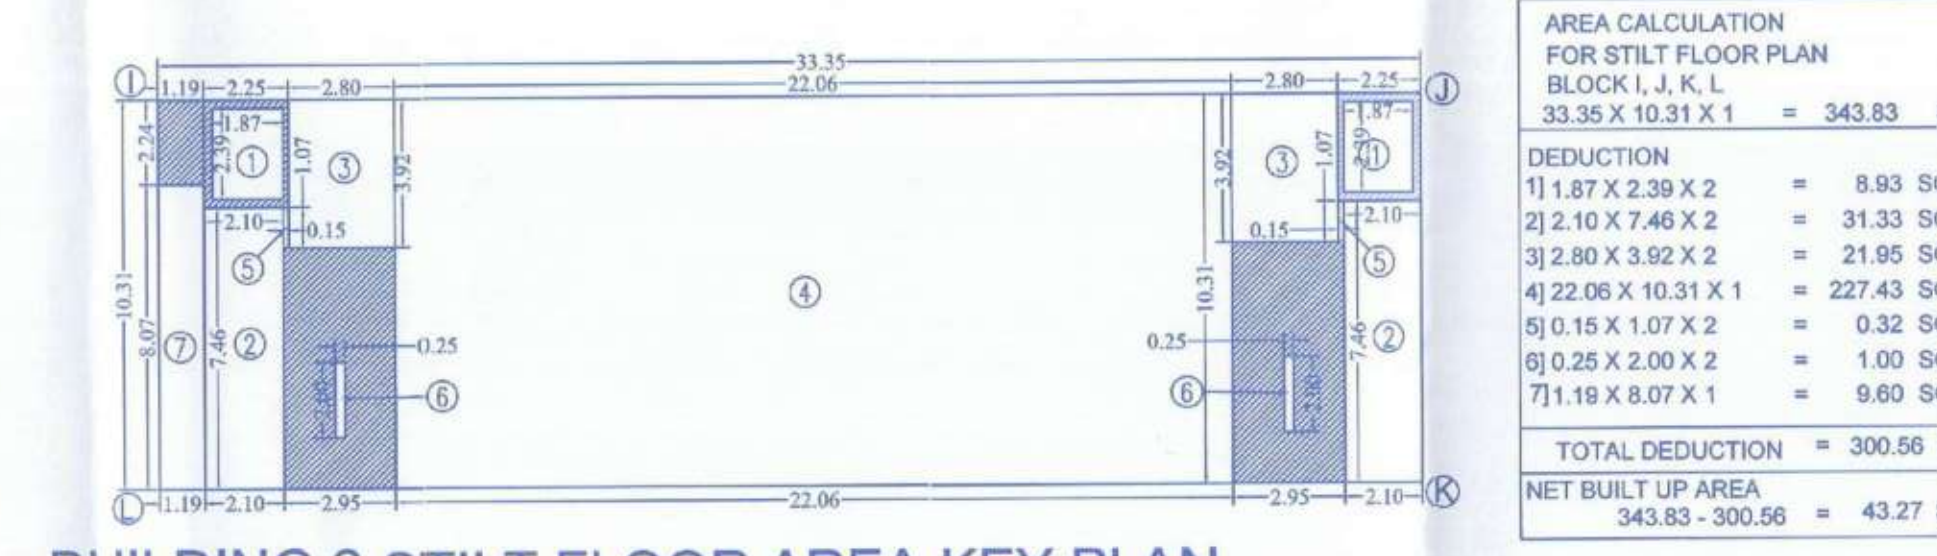

BUILDING 2 STILT FLOOR AREA KEY PLAN
SCALE 1:200

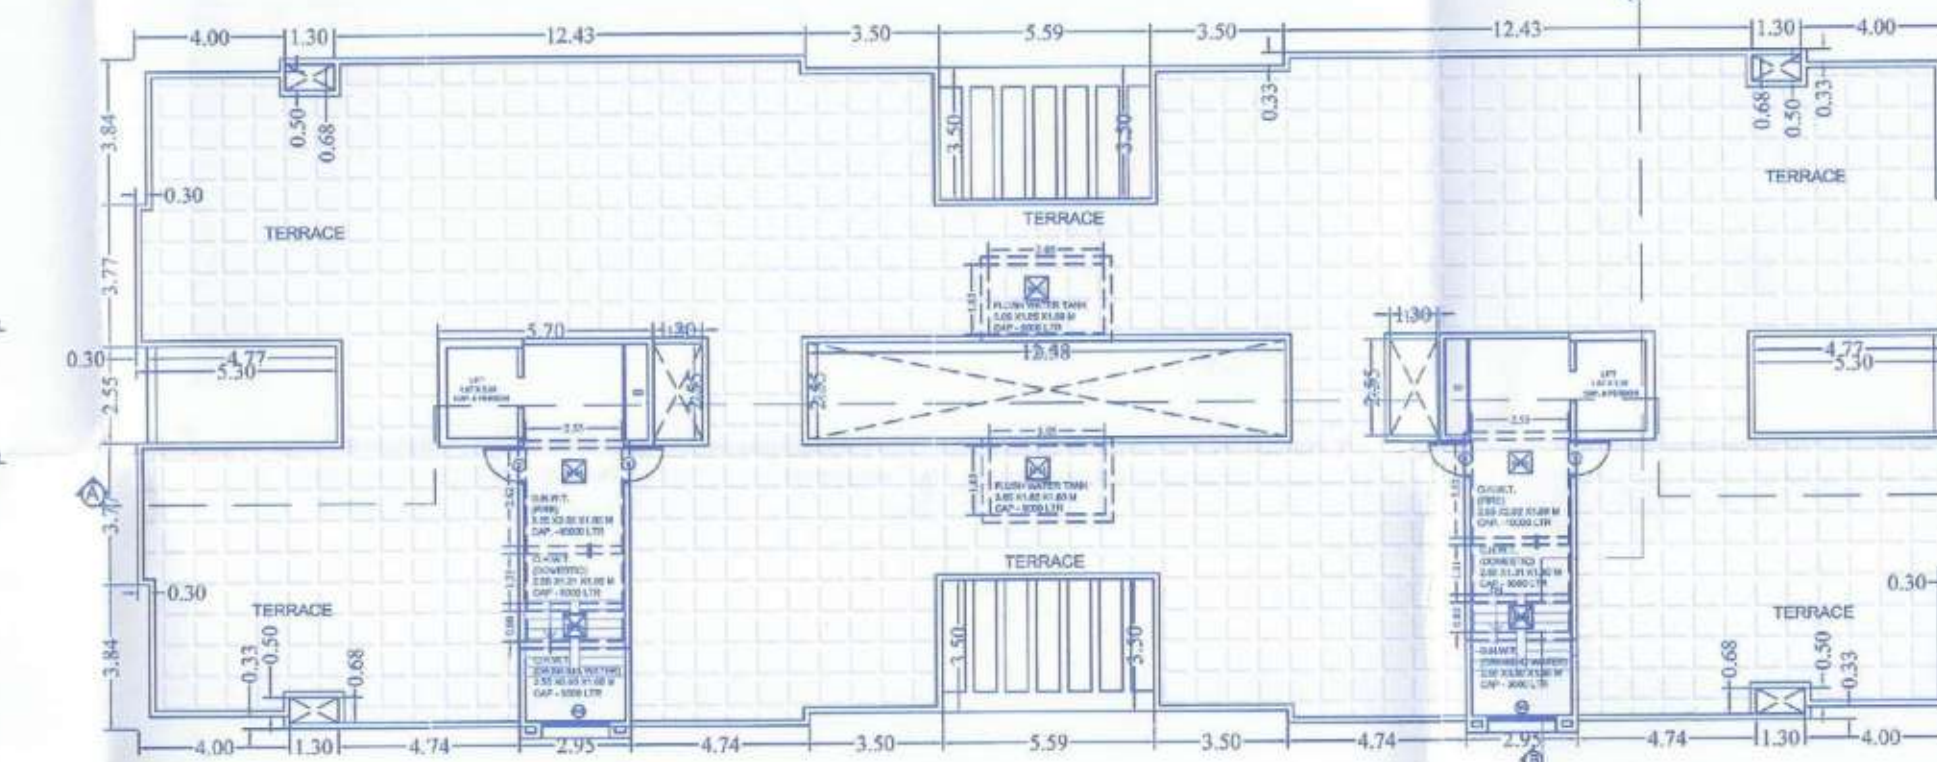

BUILDING 2 - TERRACE FLOOR PLAN
SCALE 1:200

AREA CALCULATION FOR TYPICAL EVEN FLOOR (2,4,6) PLAN BLOCK A, B, C, D 48.04 X 17.76 X 1 = 853.19 SQ.M

DEDUCTION

1) 3.70 X 0.63 X 4	= 9.32 SQ.M
2) 1.30 X 0.83 X 4	= 4.31 SQ.M
3) 1.63 X 1.73 X 4	= 10.98 SQ.M
4) 2.86 X 1.77 X 2	= 10.06 SQ.M
5) 5.59 X 3.84 X 2	= 42.83 SQ.M
6) 5.30 X 2.55 X 2	= 27.03 SQ.M
7) 1.87 X 2.39 X 2	= 8.82 SQ.M
8) 1.20 X 2.55 X 2	= 6.63 SQ.M
9) 12.58 X 2.55 X 1	= 32.07 SQ.M
10) 0.30 X 7.91 X 4	= 9.10 SQ.M
11) 1.38 X 1.73 X 4	= 9.54 SQ.M
12) 3.50 X 0.63 X 4	= 8.82 SQ.M
13) 0.6 X 2.55 X 2	= 3.06 SQ.M
14) 0.25 X 2.00 X 2	= 1.00 SQ.M
TOTAL DEDUCTION	= 193.33 SQ.M
NET BUILT UP AREA	= 659.86 SQ.M

AREA CALCULATION FOR TYPICAL ODD FLOOR (1,3,5,7) PLAN KEY PLAN - BLOCK M, N, O, P, Q 48.04 X 17.76 X 1 = 853.19 SQ.M

DEDUCTION

1) 3.70 X 0.63 X 4	= 9.32 SQ.M
2) 1.45 X 0.83 X 4	= 4.81 SQ.M
3) 1.58 X 1.73 X 8	= 19.98 SQ.M
4) 2.85 X 3.78 X 2	= 20.03 SQ.M
5) 5.59 X 3.84 X 2	= 42.83 SQ.M
6) 5.30 X 2.55 X 2	= 27.03 SQ.M
7) 1.87 X 2.39 X 2	= 8.82 SQ.M
8) 0.80 X 2.55 X 2	= 3.06 SQ.M
9) 1.30 X 2.55 X 2	= 6.63 SQ.M
10) 12.58 X 2.55 X 1	= 32.07 SQ.M
11) 0.35 X 2.00 X 2	= 1.00 SQ.M
12) 3.85 X 0.63 X 4	= 9.19 SQ.M
13) 0.85 X 7.81 X 4	= 9.13 SQ.M
TOTAL DEDUCTION	= 193.22 SQ.M
NET BUILT UP AREA	= 659.97 SQ.M

BUILT UP AREA STATEMENT FOR BUILDING - 2

B.U.P. AREA	FLOOR	B.U.P. AREA	NO. OF TENE.
STILT	43.27	-	-
FIRST	659.97	8	-
SECOND	659.86	8	-
THIRD	659.97	8	-
FOURTH	659.86	8	-
FIFTH	659.97	8	-
SIXTH	659.86	8	-
SEVENTH	659.97	8	-
TOTAL	4662.73	56	-

BUILDING 2 - A WING

FLAT NO	TYPE	RERA CARPET	BALCONY	DRY BALCONY
A-101	LIG	59.58	4.82	2.99
A-102	LIG	59.74	4.82	2.99
A-103	LIG	59.74	4.82	2.99
A-104	LIG	59.58	4.82	2.99
A-201	LIG	59.71	4.82	2.99
A-202	LIG	59.94	4.82	2.99
A-203	LIG	59.94	4.82	2.99
A-204	LIG	59.71	4.82	2.99
A-301	LIG	59.58	4.82	2.99
A-302	LIG	59.74	4.82	2.99
A-303	LIG	59.74	4.82	2.99
A-304	LIG	59.58	4.82	2.99
A-401	LIG	59.71	4.82	2.99
A-402	LIG	59.94	4.82	2.99
A-403	LIG	59.94	4.82	2.99
A-404	LIG	59.71	4.82	2.99
A-501	LIG	59.58	4.82	2.99
A-502	LIG	59.74	4.82	2.99
A-503	LIG	59.74	4.82	2.99
A-504	LIG	59.58	4.82	2.99
A-601	LIG	59.71	4.82	2.99
A-602	LIG	59.94	4.82	2.99
A-603	LIG	59.94	4.82	2.99
A-604	LIG	59.71	4.82	2.99
A-701	LIG	59.58	4.82	2.99
A-702	LIG	59.74	4.82	2.99
A-703	LIG	59.74	4.82	2.99
A-704	LIG	59.58	4.82	2.99

BUILDING 2 - B WING

FLAT NO	TYPE	RERA CARPET	BALCONY	DRY BALCONY
B-101	LIG	59.74	4.82	2.99
B-102	LIG	59.58	4.82	2.99
B-103	LIG	59.58	4.82	2.99
B-104	LIG	59.74	4.82	2.99
B-201	LIG	59.94	4.82	2.99
B-202	LIG	59.71	4.82	2.99
B-203	LIG	59.71	4.82	2.99
B-204	LIG	59.94	4.82	2.99
B-301	LIG	59.74	4.82	2.99
B-302	LIG	59.58	4.82	2.99
B-303	LIG	59.58	4.82	2.99
B-304	LIG	59.74	4.82	2.99
B-401	LIG	59.94	4.82	2.99
B-402	LIG	59.71	4.82	2.99
B-403	LIG	59.71	4.82	2.99
B-404	LIG	59.94	4.82	2.99
B-501	LIG	59.74	4.82	2.99
B-502	LIG	59.58	4.82	2.99
B-503	LIG	59.58	4.82	2.99
B-504	LIG	59.74	4.82	2.99
B-601	LIG	59.94	4.82	2.99
B-602	LIG	59.71	4.82	2.99
B-603	LIG	59.71	4.82	2.99
B-604	LIG	59.94	4.82	2.99
B-701	LIG	59.74	4.82	2.99
B-702	LIG	59.58	4.82	2.99
B-703	LIG	59.58	4.82	2.99
B-704	LIG	59.74	4.82	2.99

TYPE BLDG NO-2 - LIG

BUILDING FTLB

STAMP OF RECEIPT STAMP OF APPROVAL OF PLAN

COMPLETION DRAWING FOR FULL O.C. PROPOSED FOR BUILDING AND CONVENIENCE SHOPPING AT SURVEY NO - 162/9/1 AND 162/9/2, FURSUNGI, TAL - HAVELI, DIST - PUNE 412308

Accepted as completion plans as accompaniments of acc. No. P.U. OC by this office under No. EEP/PMAY/AMHDA Date: 20/02/2020

Exec: re Engineer Building Permission Cell/PMAYVA MHADA

AREA DESCRIPTION - LIG BUILDING 2

1. BUILTUP AREA ON STILT FLOOR	43.27 SQMT
2. BUILTUP AREA OF (1,3,5,7 FLR) EACH FLOOR	659.97 SQMT
3. BUILTUP AREA OF (2,4,6 FLR) EACH FLOOR	659.86 SQMT
4. TOTAL BUILTUP AREA OF BUILDING 2	4662.73 SQMT
5. RERA CARPET AREA OF ODD CORNER TENAMENT	59.58 SQMT
6. RERA CARPET AREA OF ODD MIDDLE TENAMENT	59.74 SQMT
7. RERA CARPET AREA OF EVEN CORNER TENAMENT	59.71 SQMT
8. RERA CARPET AREA OF EVEN MIDDLE TENAMENT	59.94 SQMT
9. NUMBER OF TENAMENT IN BUILDING 2	56
10. HEIGHT OF BUILDING	23.80 MTR

(WALLING)

EXTERNAL WALLING - 150 MM THICK FLY ASH BRICK .

INTERNAL WALLING - 150 MM THICK FLY ASH BRICK

SCHEDULE OF DOOR AND WINDOWS

SR NO	TYPE	SIZE	BILL LVL	LOCATION ROOM	AS PER 8.2.01 U.D.C.P.R. REQUIRED OPENING AREA 10% OF FLOOR AREA OF ROOM
1	D	1.00 x 2.10 M	-	LIVING ROOM	
2	D1	0.90 x 2.10 M	-	BED ROOM	
3	D2	0.75 x 2.10 M	-	W.C. BATH	
4	SD1	2.35 x 2.10 M	-	LIVING ROOM	
1	O	1.00 x 2.10 M	-	LIVING ROOM	
2	O1	0.90 x 2.10 M	-	LIVING ROOM	
1	W	1.10 x 1.20 M	0.90 M	BEDROOM	REQUIRED 2.30 SQ.M
2	W1	1.07 x 1.20 M	0.90 M	M. BEDROOM	2.00 SQ.M
3	W2	1.35 x 0.90 M	1.20 M	KITCHEN	1.22 SQ.M
4	W3	1.80 x 1.20 M	0.90 M	STAIRCASE	1.17 SQ.M
5	V	0.80 x 0.90 M	1.20 M	C. TOILET	0.23 SQ.M
6	V	0.80 x 0.90 M	1.20 M	TOILET	0.30 SQ.M

PROJECT

COMPLETION DRAWING FOR FULL O.C. PROPOSED FOR BUILDING AND CONVENIENCE SHOPPING AT SURVEY NO - 162/9/1 AND 162/9/2, FURSUNGI, TAL - HAVELI, DIST - PUNE 412308

ASHTAVINAYAK REALTY THROUGH MR. SAGAR DILIP RUKARI

SIGNATURE OF OWNER

AR. SHREYASH SUNEIL RUKARI CA/2013/61593


SIGNATURE OF LIC ARCHITECT

STUDIO 24 THR. AR. SHREYASH SUNEIL RUKARI CA/2013/61593


2134, Sadashiv Peth, Vijaynagar colony, Adhishthan, Office #6, Off Tlak Road, Pune - 411030, India. Phone 020 - 24324458

SCALE DATE DRAWN BY CHECKED BY


1:100 29.12.2025 VASIM SHREASH

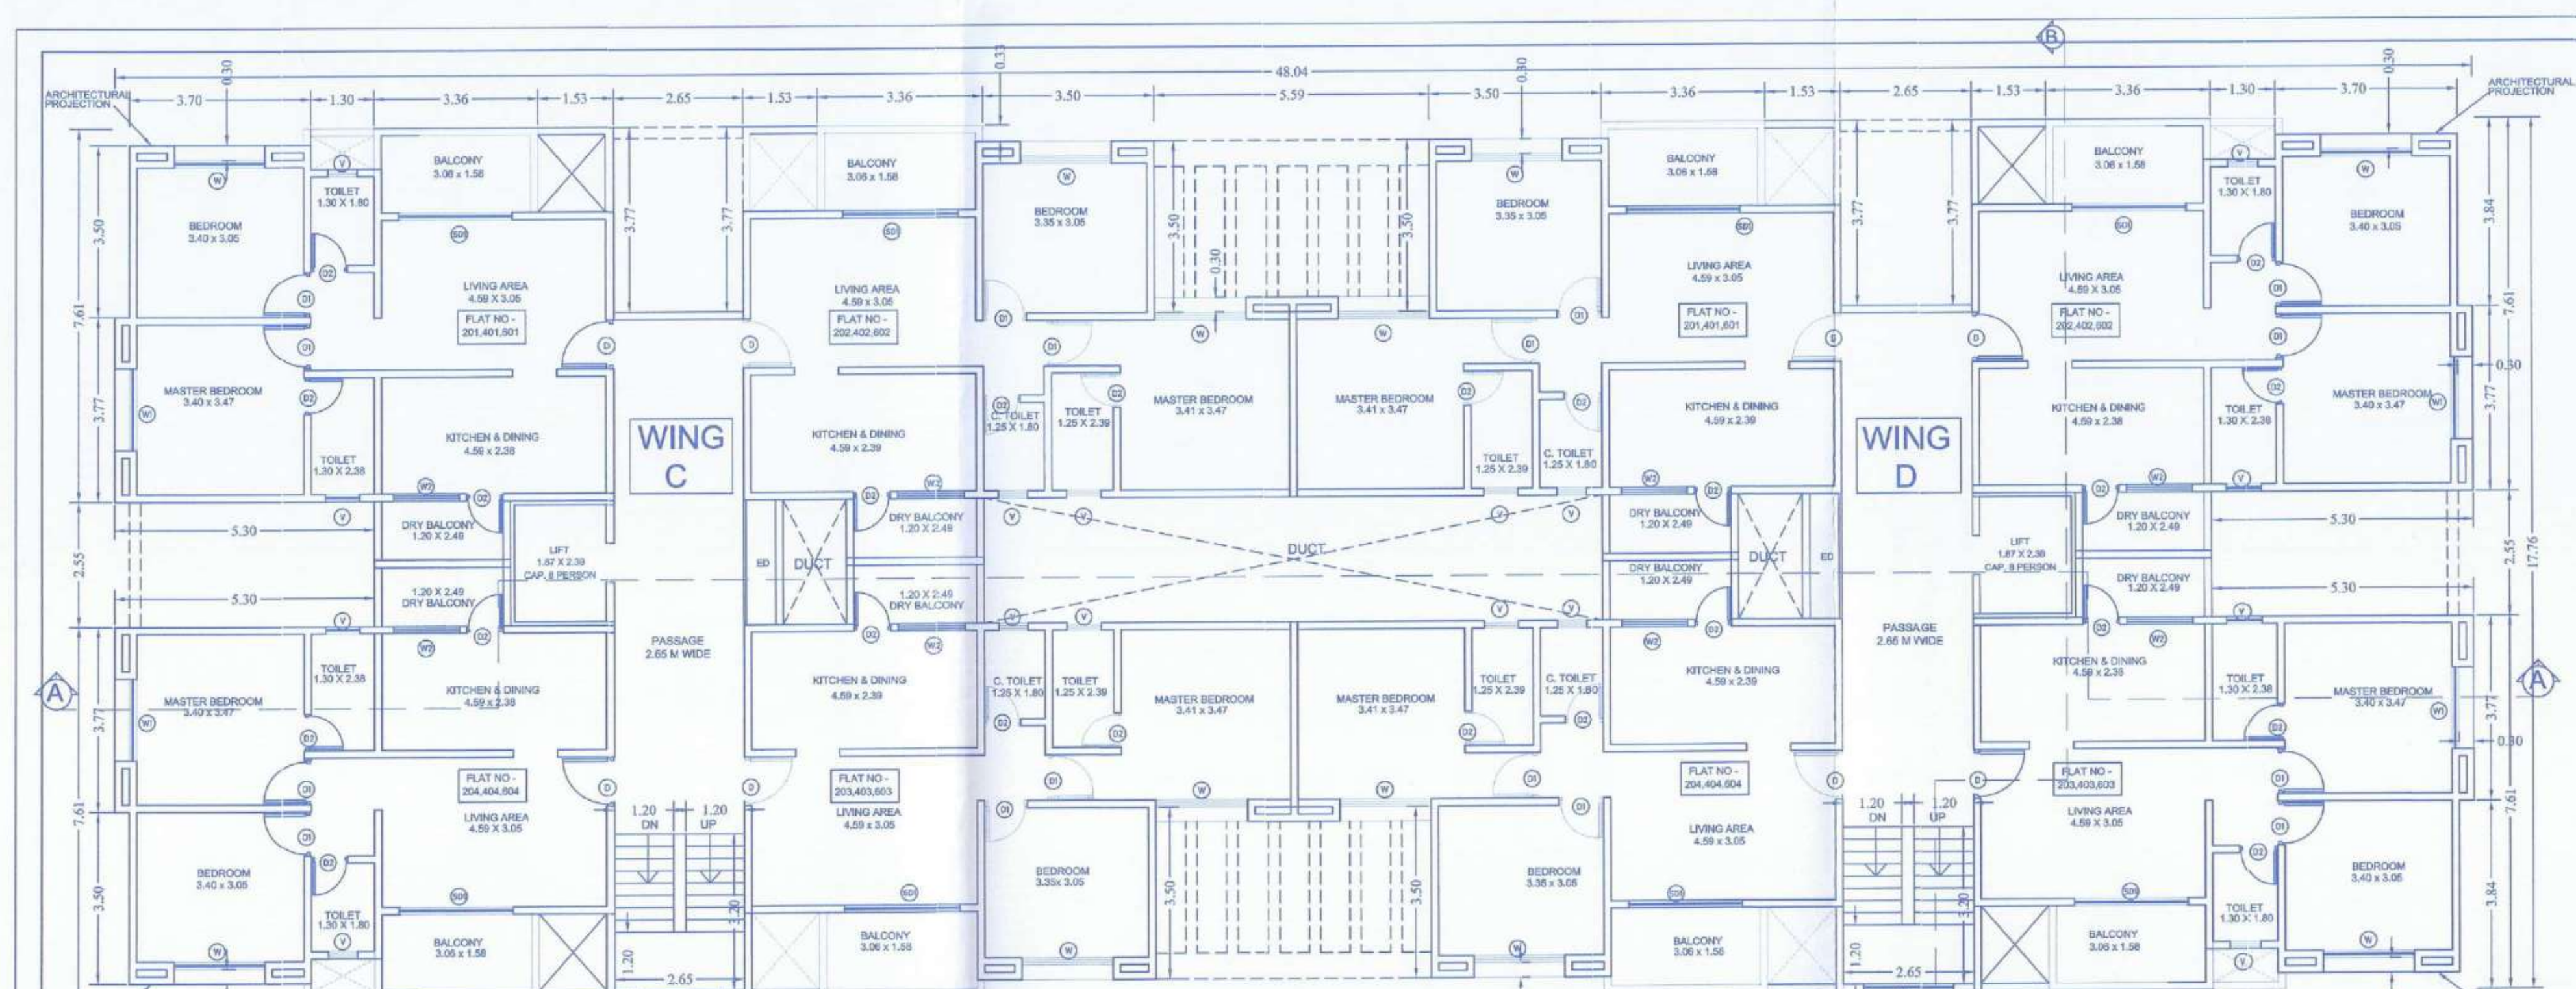


BUILDING 3 - TYPICAL(2ND, 4TH, 6TH) EVEN FLOOR PLAN SCALE 1:100

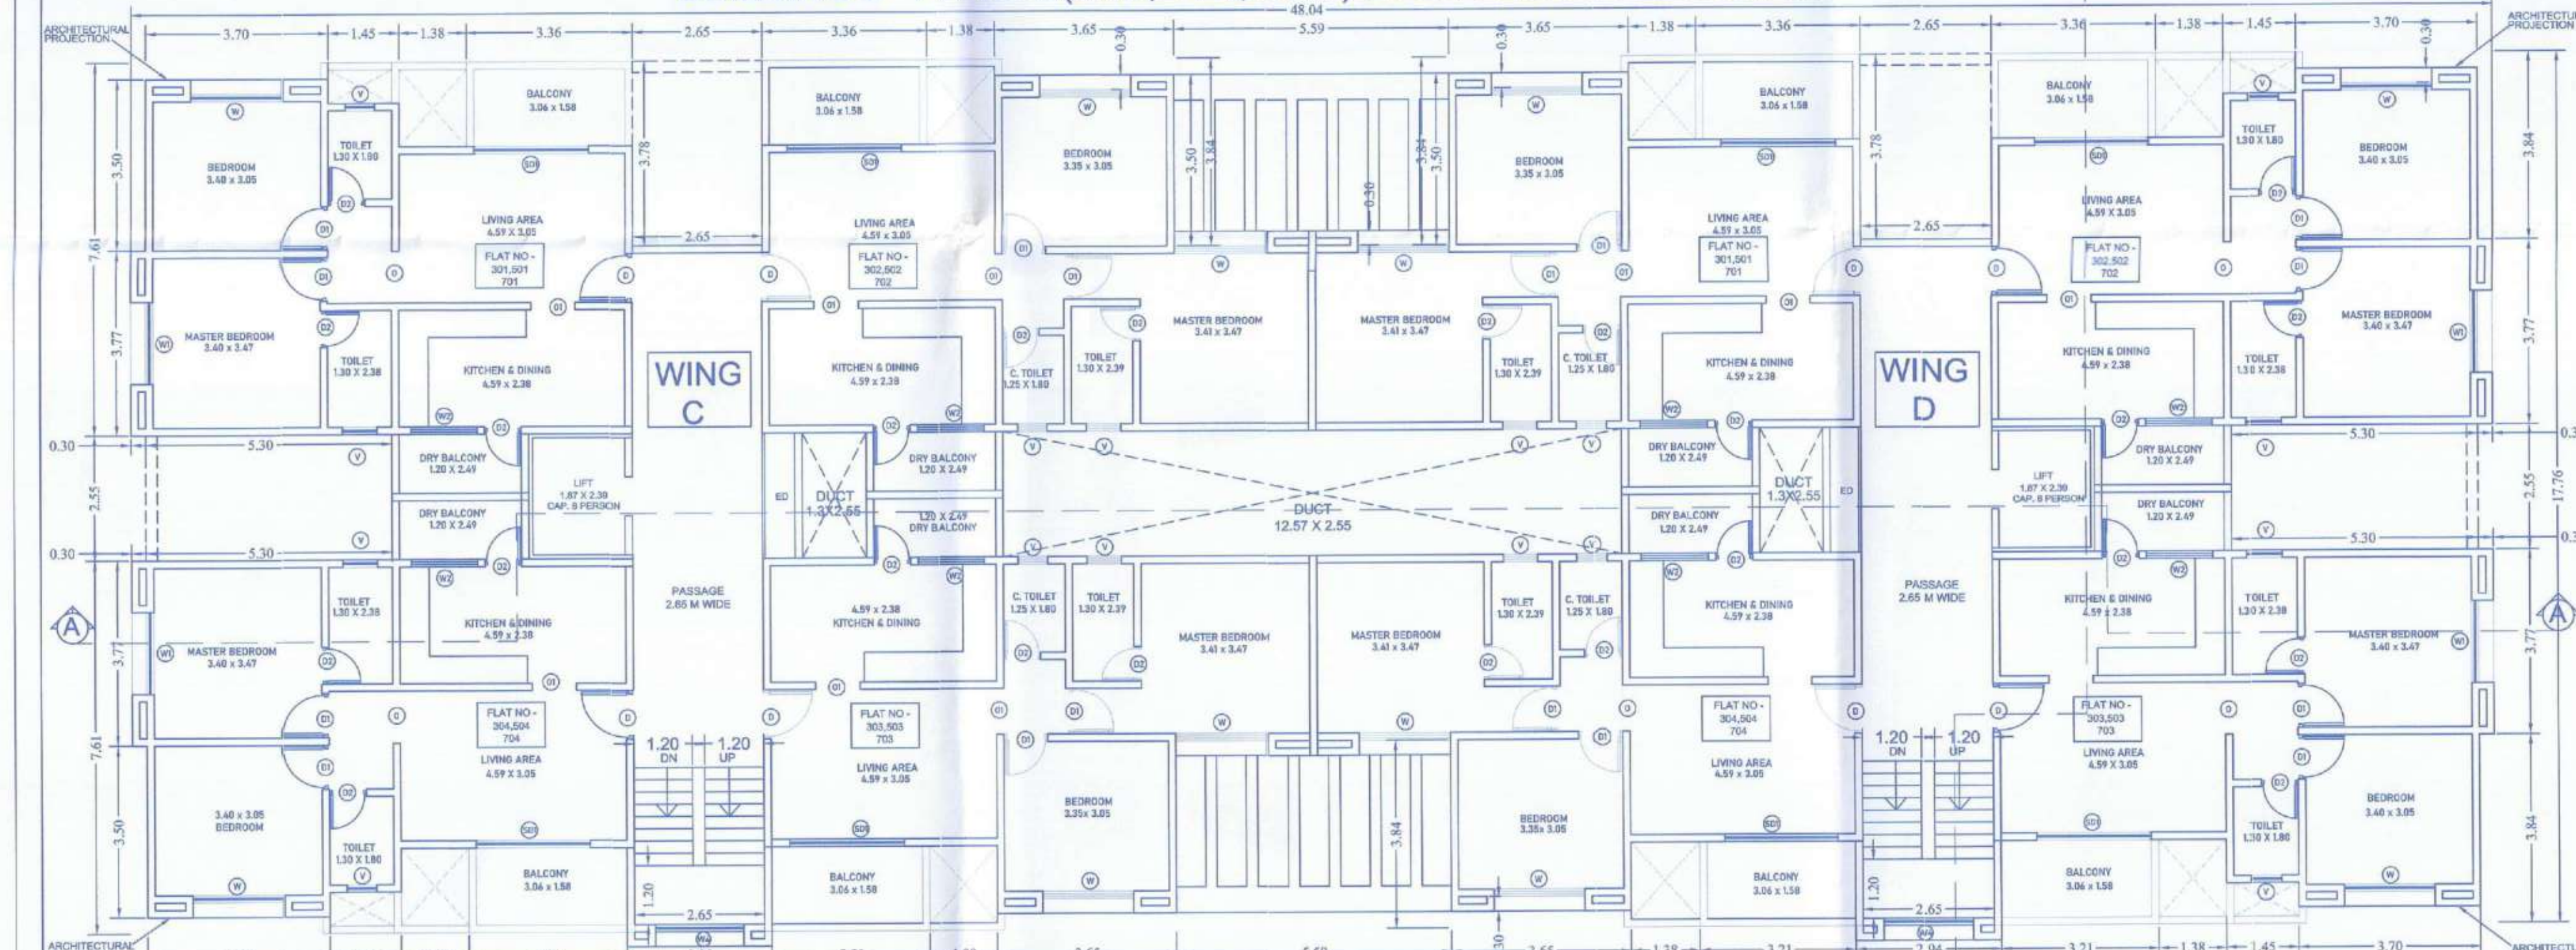


BUILDING 3 - TYPICAL(3RD, 5TH, 7TH) ODD FLOOR PLAN SCALE 1:100

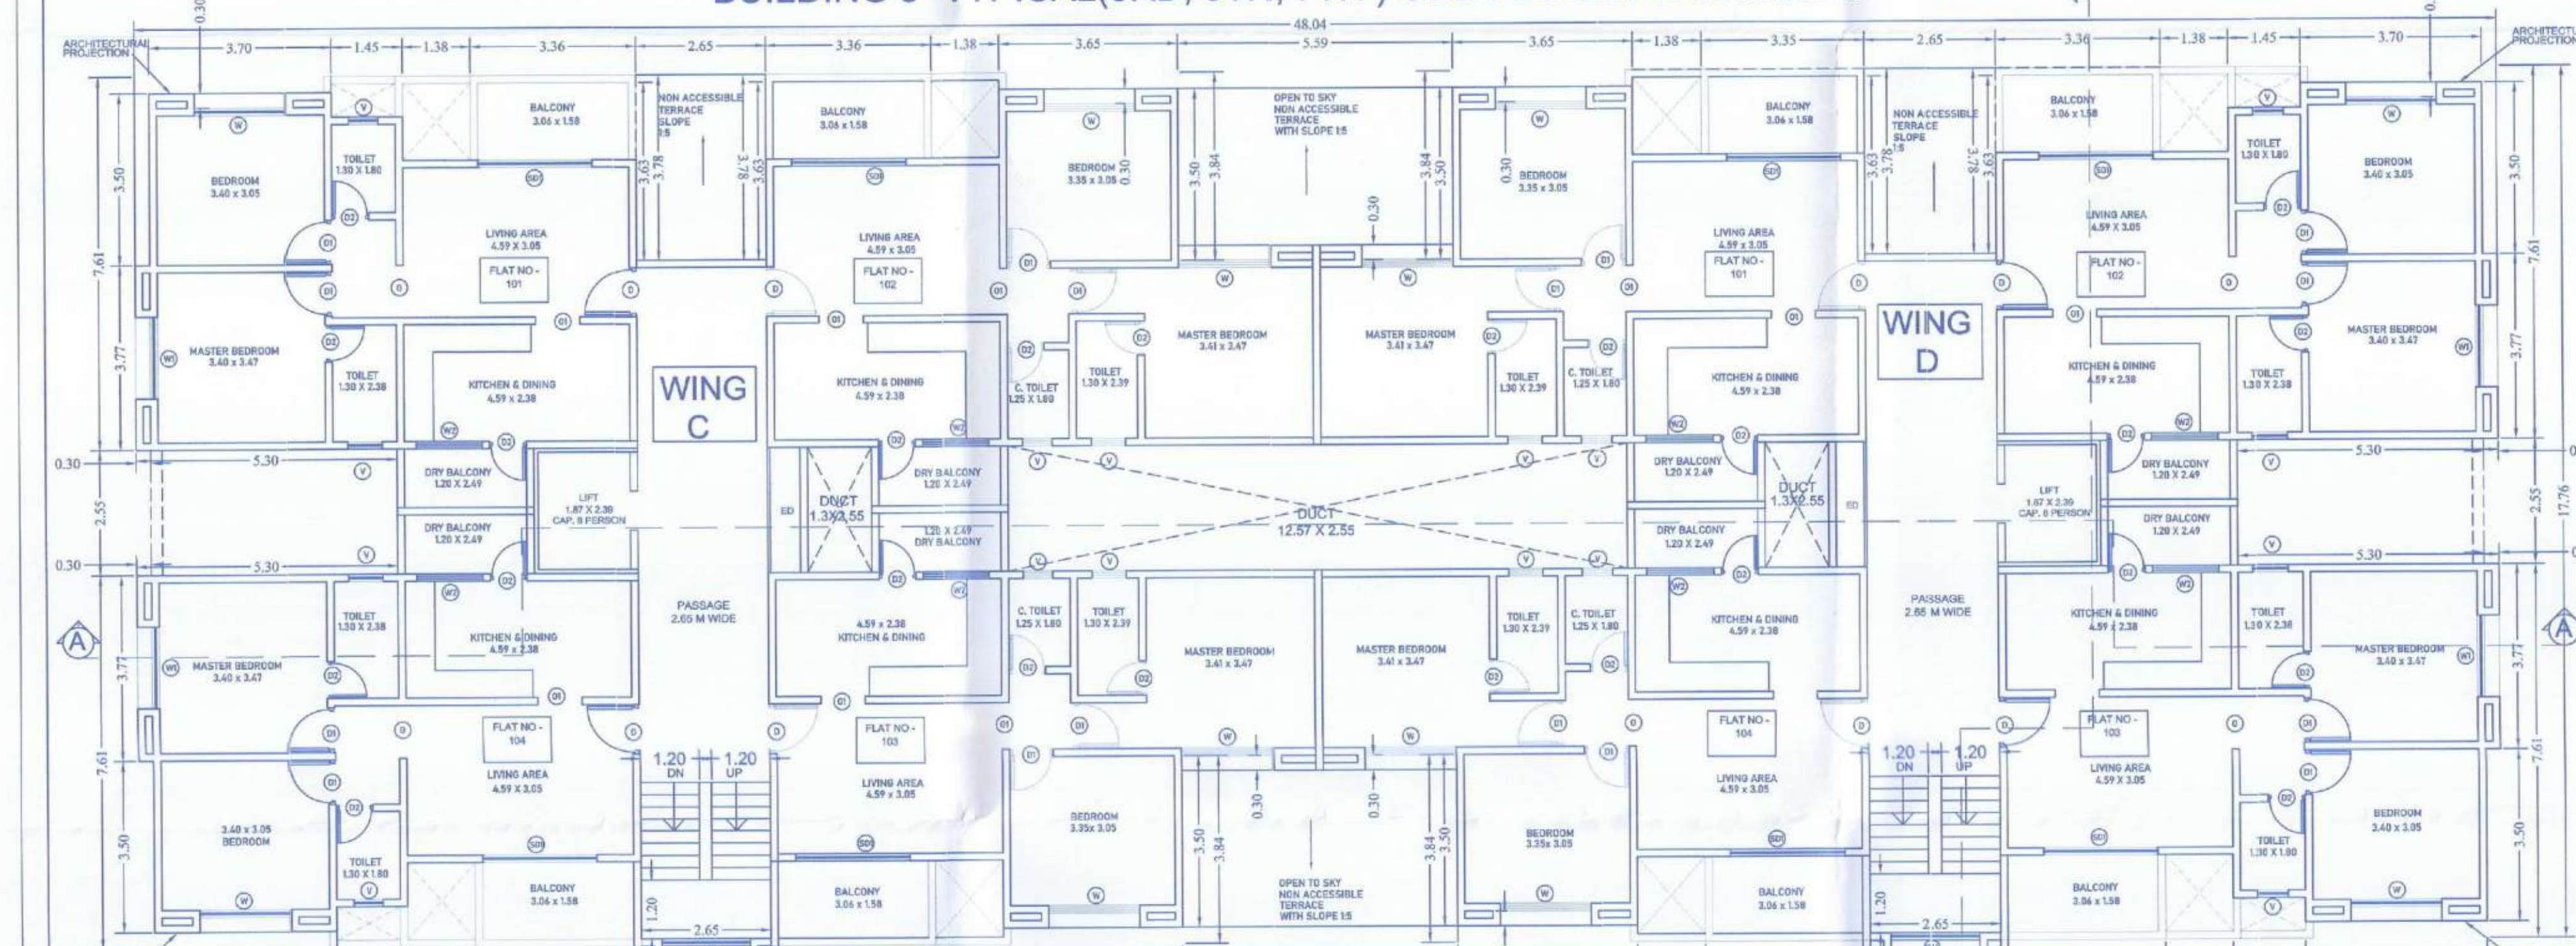


BUILDING 3 - FIRST FLOOR PLAN SCALE 1:100

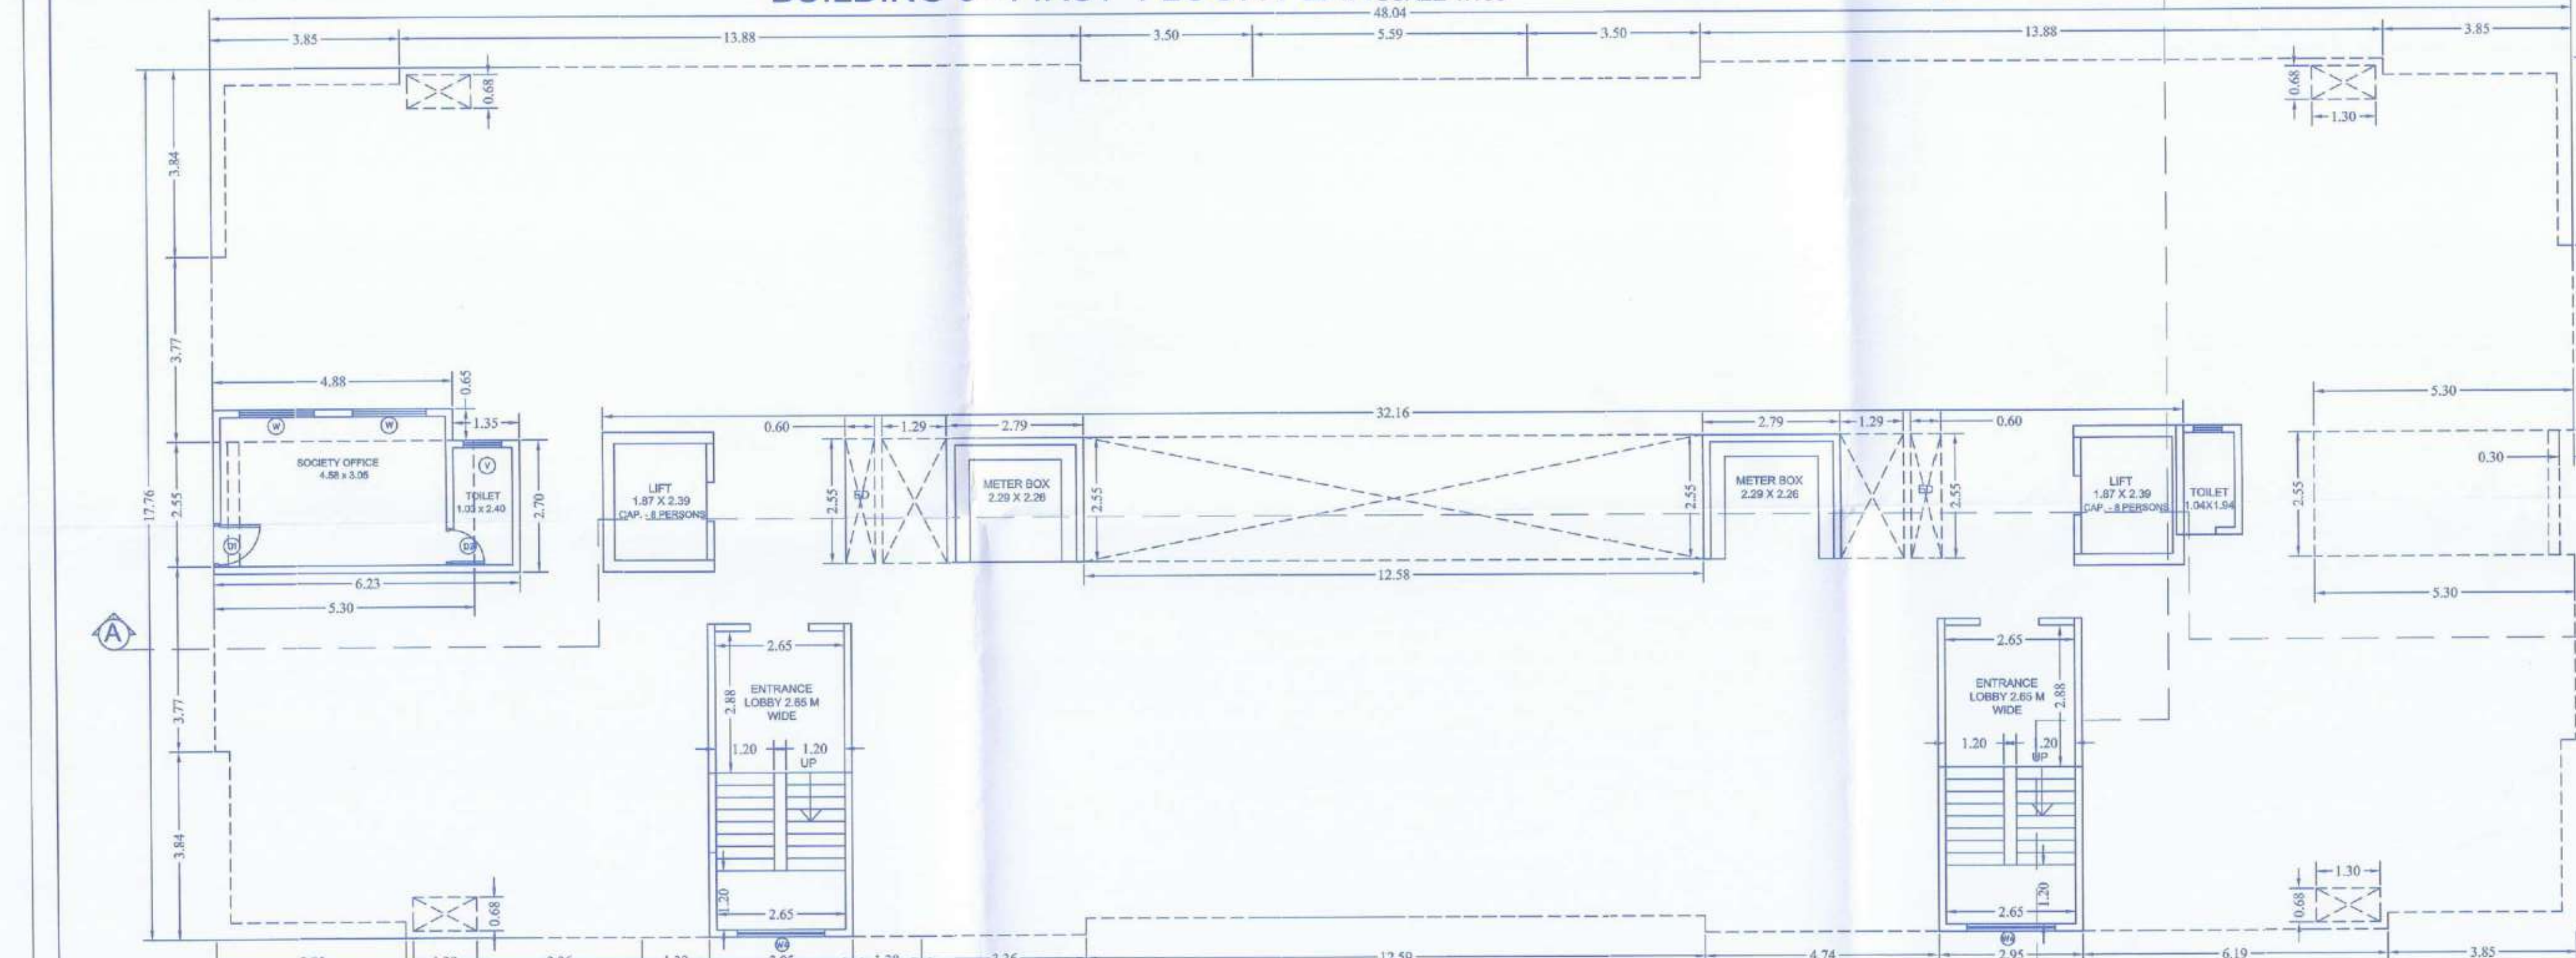


BUILDING 3 - STILT FLOOR PLAN SCALE 1:100

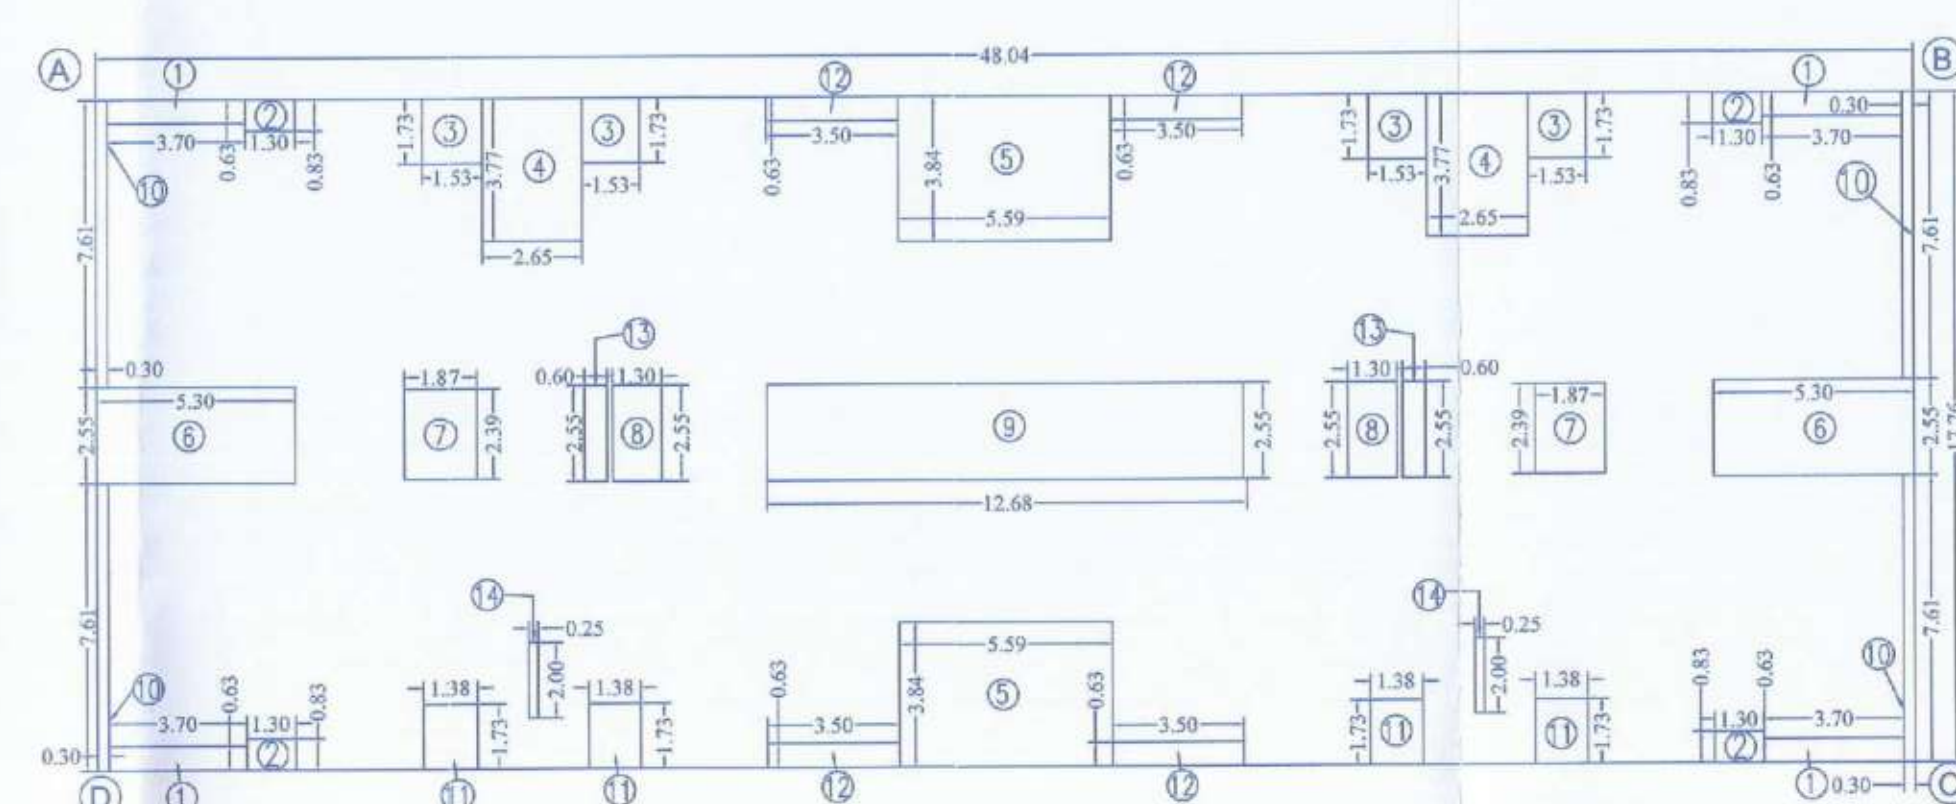


BUILDING 3 - TYPICAL(2ND, 4TH, 6TH) EVEN FLOOR AREA KEY PLAN SCALE 1:200

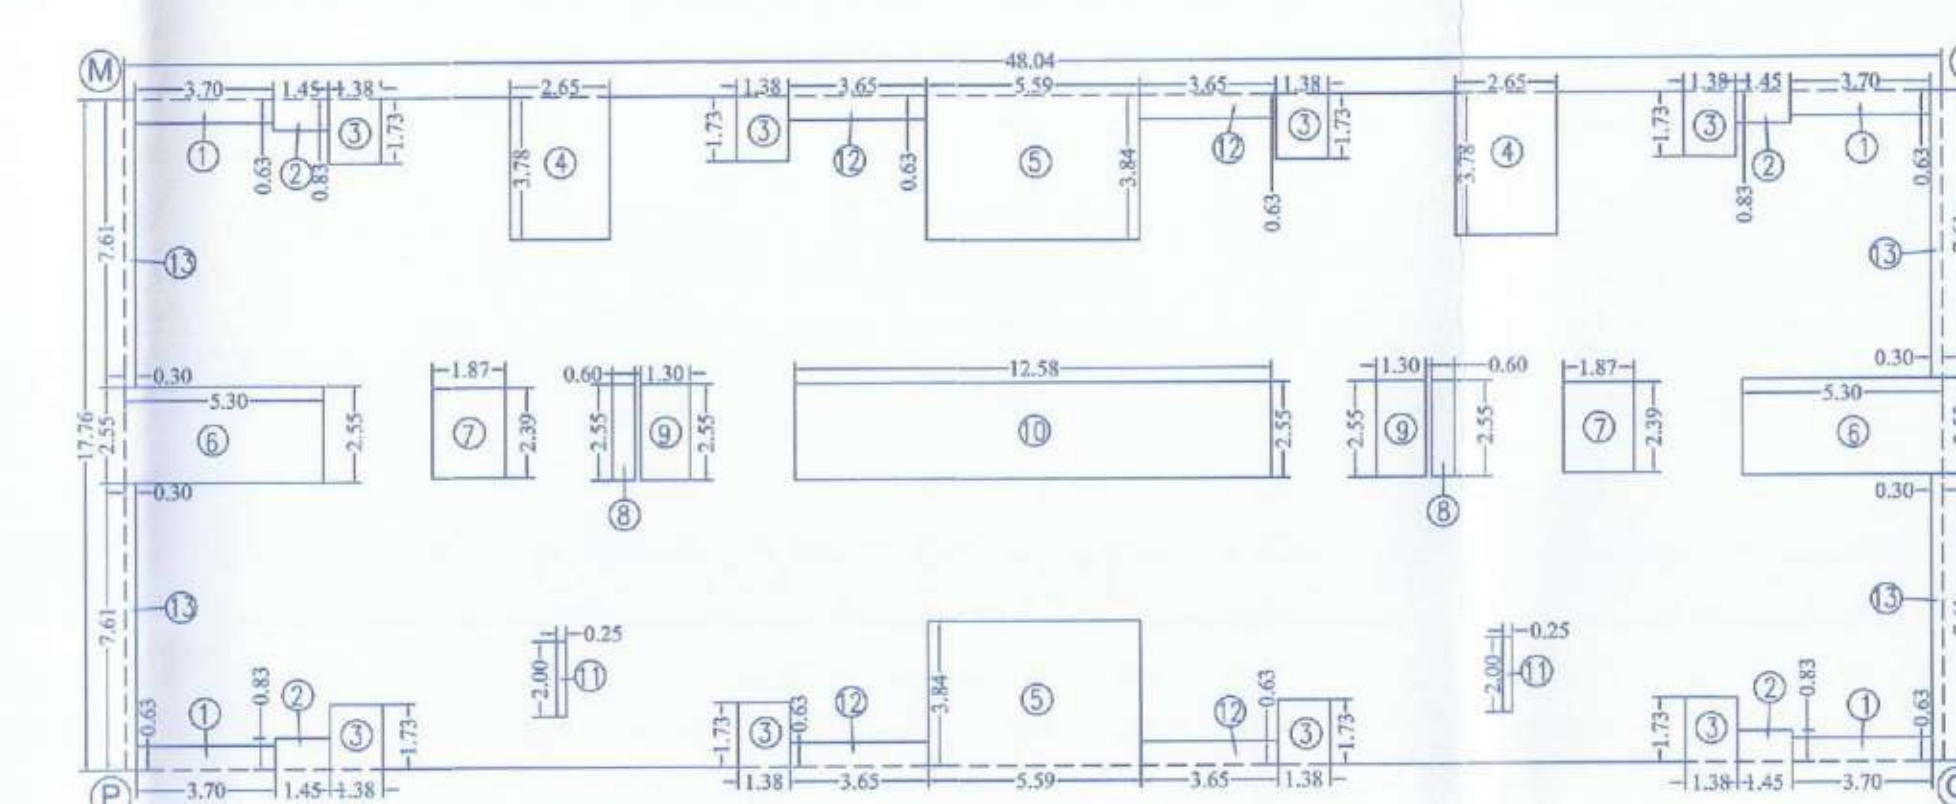


BUILDING 3 - TYPICAL (1ST, 3RD, 5TH, 7TH) ODD FLOOR AREA KEY PLAN SCALE 1:200

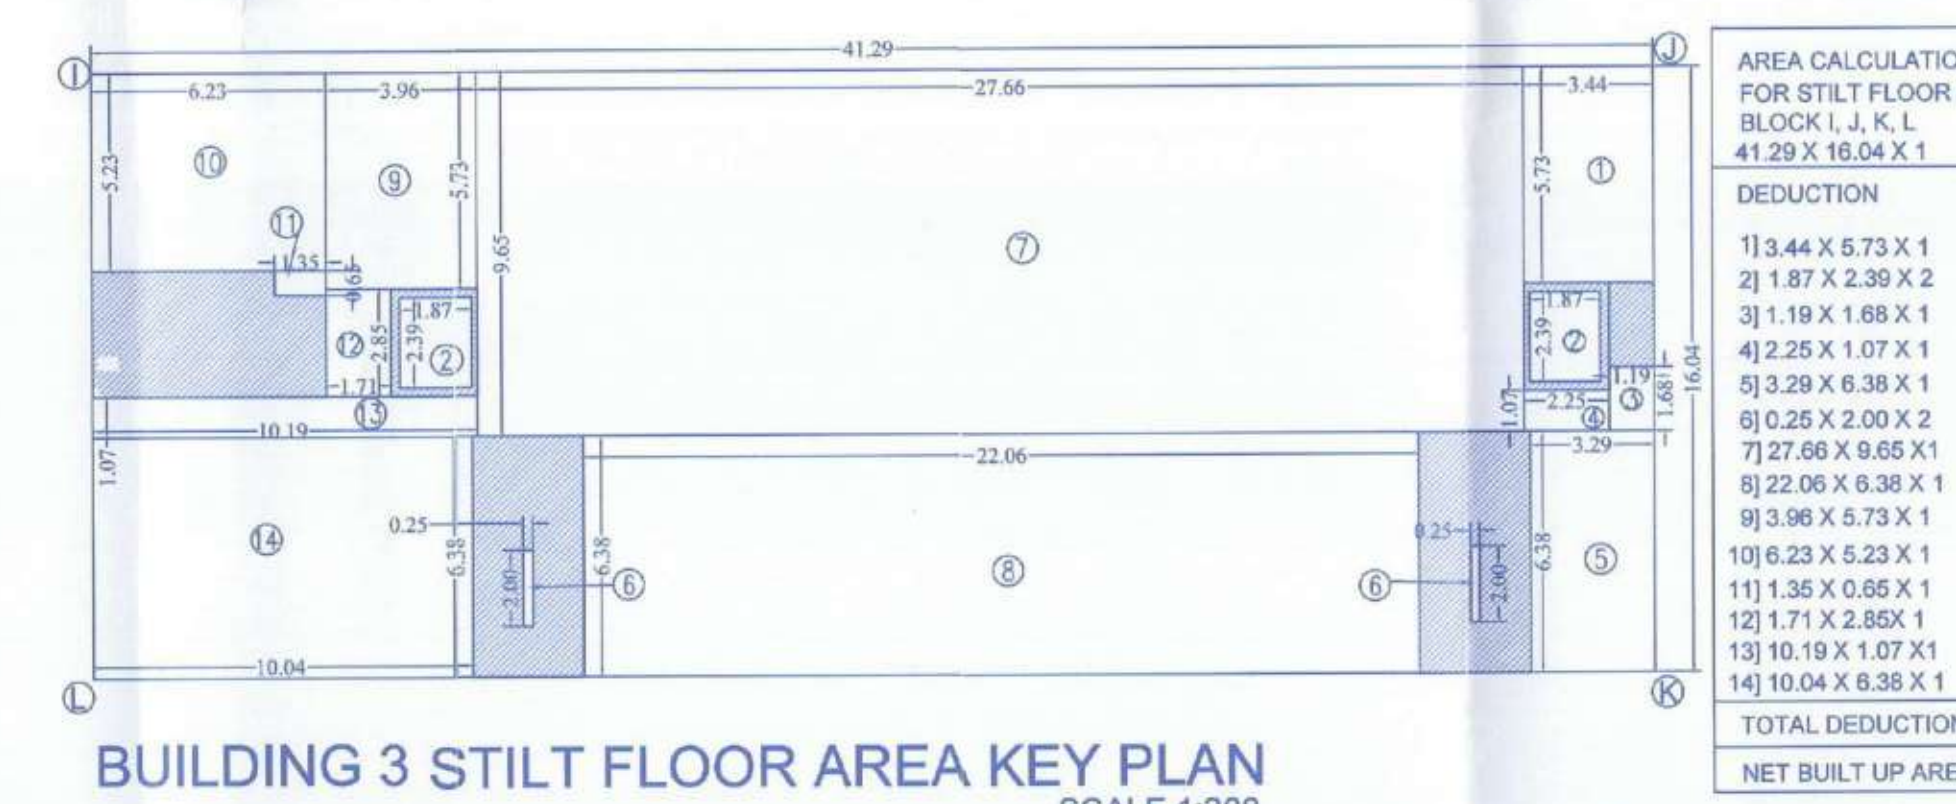

BUILDING 3 - STILT FLOOR AREA KEY PLAN SCALE 1:200

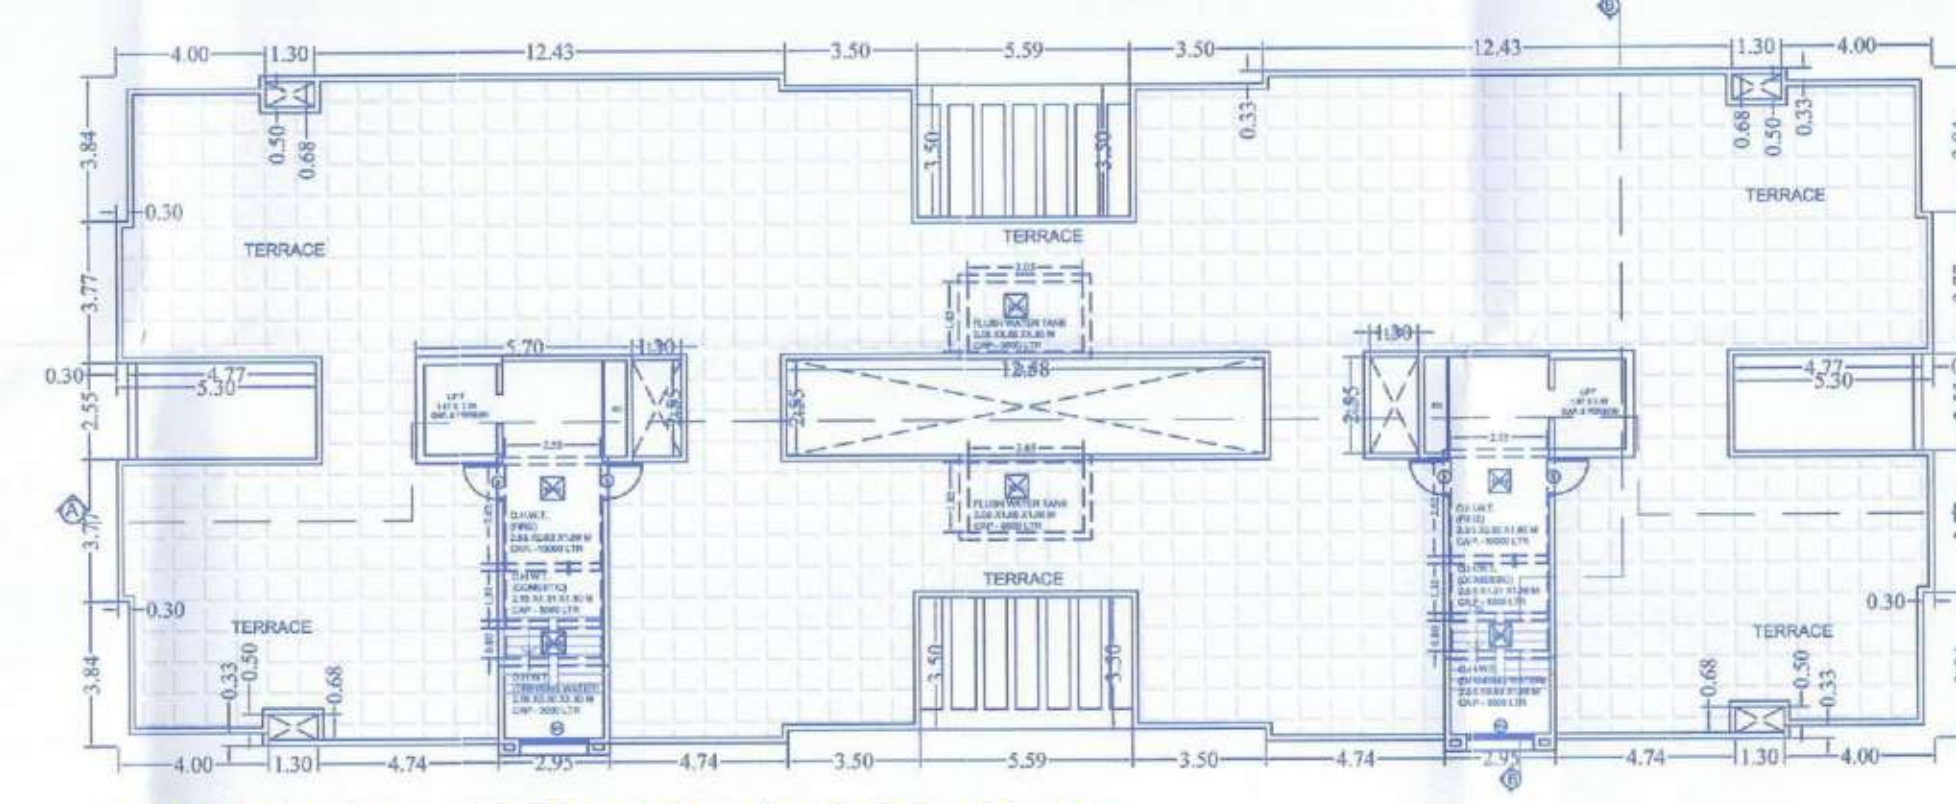

BUILDING 3 - TERRACE FLOOR PLAN SCALE 1:200

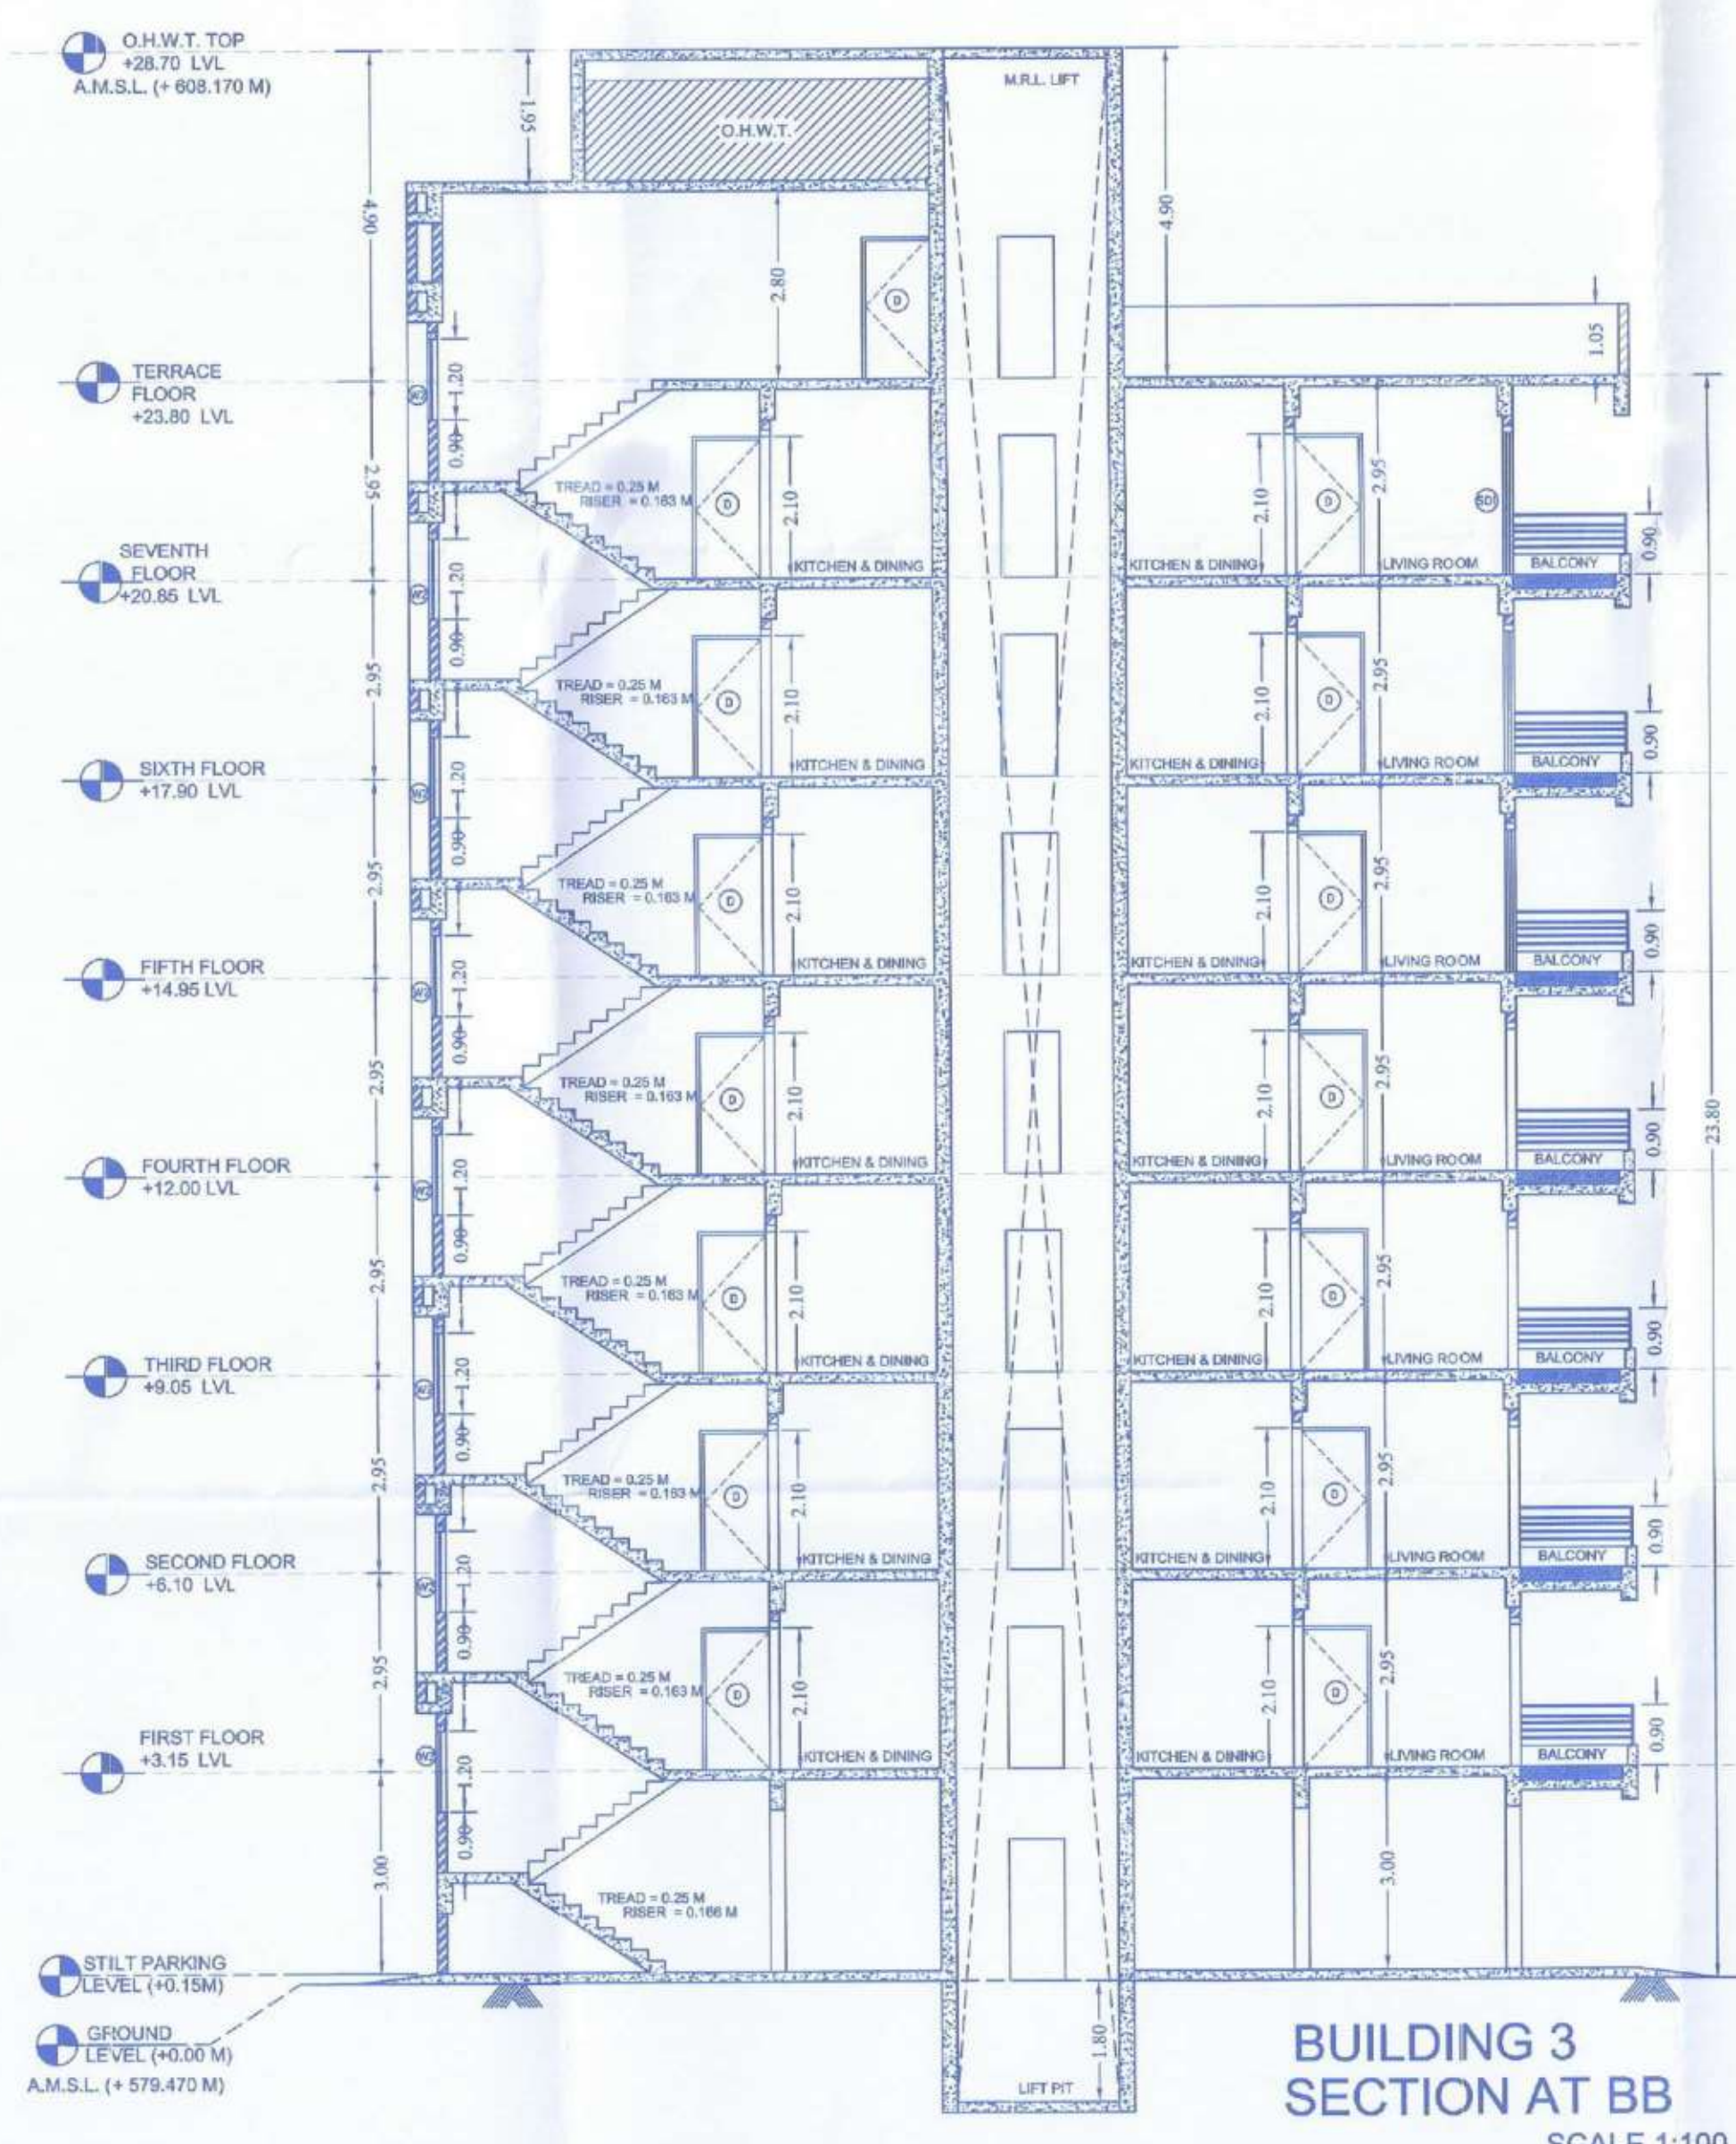

BUILDING 3 SECTION AT BB SCALE 1:100

AREA CALCULATION FOR TYPICAL EVEN FLOOR (2,4,6) PLAN BLOCK A, B, C, D 48.04 X 17.78 X 1 = 853.19 SQ.M

DEDUCTION		
1) 3.70 X 0.83 X 4	=	9.32 SQ.M
2) 1.30 X 0.83 X 4	=	4.31 SQ.M
3) 1.63 X 1.73 X 4	=	10.58 SQ.M
4) 2.65 X 3.77 X 2	=	19.88 SQ.M
5) 6.80 X 3.84 X 2	=	42.60 SQ.M
6) 5.30 X 2.65 X 2	=	27.63 SQ.M
7) 1.87 X 2.39 X 2	=	8.83 SQ.M
8) 1.30 X 2.55 X 2	=	6.63 SQ.M
9) 12.58 X 2.65 X 1	=	32.07 SQ.M
10) 3.30 X 7.81 X 4	=	9.13 SQ.M
11) 1.30 X 1.73 X 4	=	9.04 SQ.M
12) 3.50 X 0.63 X 4	=	8.82 SQ.M
13) 0.6 X 2.55 X 2	=	3.06 SQ.M
14) 0.25 X 2.00 X 2	=	1.00 SQ.M
TOTAL DEDUCTION	=	193.23 SQ.M
NET BUILT UP AREA	=	659.96 SQ.M

AREA CALCULATION FOR TYPICAL ODD FLOOR (1,3,5,7) PLAN KEY PLAN (BLOCK M, N, O, P) 48.04 X 17.78 X 1 = 853.19 SQ.M

DEDUCTION		
1) 3.70 X 0.83 X 4	=	9.32 SQ.M
2) 1.45 X 0.83 X 4	=	4.81 SQ.M
3) 1.38 X 1.73 X 8	=	19.09 SQ.M
4) 2.65 X 3.78 X 2	=	20.03 SQ.M
5) 5.59 X 3.84 X 2	=	42.89 SQ.M
6) 5.30 X 2.65 X 2	=	27.63 SQ.M
7) 1.87 X 2.39 X 2	=	8.83 SQ.M
8) 0.60 X 2.55 X 2	=	3.06 SQ.M
9) 1.30 X 2.55 X 2	=	6.63 SQ.M
10) 12.58 X 2.65 X 1	=	32.07 SQ.M
11) 0.25 X 2.00 X 2	=	1.00 SQ.M
12) 3.55 X 0.63 X 4	=	9.19 SQ.M
13) 0.30 X 7.81 X 4	=	9.13 SQ.M
TOTAL DEDUCTION	=	193.23 SQ.M
NET BUILT UP AREA	=	659.96 SQ.M

BUILT UP AREA STATEMENT FOR BUILDING 3

FLOOR	B.U.P. AREA	NO. OF TENE.
BUILT UP AREA	659.96	-
STILT	63.66	-
FIRST	659.97	8
SECOND	659.86	8
THIRD	659.97	8
FOURTH	659.86	8
FIFTH	659.97	8
SIXTH	659.86	8
SEVENTH	659.97	8
TOTAL	4983.12	66

BUILDING 3 - C WING

FLAT NO	TYPE	RERA CARPET	BALCONY	DRY BALCONY
C-101	UG	59.58	4.82	2.99
C-102	UG	59.74	4.82	2.99
C-103	UG	59.74	4.82	2.99
C-104	UG	59.58	4.82	2.99
C-201	UG	59.71	4.82	2.99
C-202	UG	59.94	4.82	2.99
C-203	UG	59.94	4.82	2.99
C-204	UG	59.71	4.82	2.99
C-301	UG	59.58	4.82	2.99
C-302	UG	59.74	4.82	2.99
C-303	UG	59.74	4.82	2.99
C-304	UG	59.58	4.82	2.99
C-401	UG	59.71	4.82	2.99
C-402	UG	59.94	4.82	2.99
C-403	UG	59.94	4.82	2.99
C-404	UG	59.71	4.82	2.99
C-501	UG	59.58	4.82	2.99
C-502	UG	59.74	4.82	2.99
C-503	UG	59.74	4.82	2.99
C-504	UG	59.58	4.82	2.99
C-601	UG	59.71	4.82	2.99
C-602	UG	59.94	4.82	2.99
C-603	UG	59.94	4.82	2.99
C-604	UG	59.71	4.82	2.99
C-701	UG	59.58	4.82	2.99
C-702	UG	59.74	4.82	2.99
C-703	UG	59.74	4.82	2.99
C-704	UG	59.58	4.82	2.99

BUILDING 3 - D WING

FLAT NO	TYPE	RERA CARPET	BALCONY	DRY BALCONY
D-101	UG	59.74	4.82	2.99
D-102	UG	59.58	4.82	2.99
D-103	UG	59.58	4.82	2.99
D-104	UG	59.74	4.82	2.99
D-201	UG	59.94	4.82	2.99
D-202	UG	59.71	4.82	2.99
D-203	UG	59.71	4.82	2.99
D-204	UG	59.94	4.82	2.99
D-301	UG	59.74	4.82	2.99
D-302	UG	59.58	4.82	2.99
D-303	UG	59.58	4.82	2.99
D-304	UG	59.74	4.82	2.99
D-401	UG	59.94	4.82	2.99
D-402	UG	59.71	4.82	2.99
D-403	UG	59.71	4.82	2.99
D-404	UG	59.94	4.82	2.99
D-501	UG	59.74	4.82	2.99
D-502	UG	59.58	4.82	2.99
D-503	UG	59.58	4.82	2.99
D-504	UG	59.74	4.82	2.99
D-601	UG	59.94	4.82	2.99
D-602	UG	59.71	4.82	2.99
D-603	UG	59.71	4.82	2.99
D-604	UG	59.94	4.82	2.99
D-701	UG	59.74	4.82	2.99
D-702	UG	59.58	4.82	2.99
D-703	UG	59.58	4.82	2.99
D-704	UG	59.74	4.82	2.99

TYPE BLDG NO-3 - LIG

STAMP OF RECEIPT STAMP OF APPROVAL OF PLAN

COMPLETION DRAWING FOR FULL O.C. PROPOSED FOR BUILDING AND CONVENIENCE SHOPPING AT SURVEY NO - 162/9/1 AND 162/9/2, FURSUNGI, TAL - HAVELI, DIST - PUNE 412308

Accepted as completion plans as per F.O.C. by this officer under No. 568P/MAY/2020 Date: 20/05/2020
Executive Engineer Building Permission Cell/MAY/2020

AREA DISCRPTION - LIG BUILDING 3

1. BUILTUP AREA ON STILT FLOOR	63.66 SQ.M
2. BUILTUP AREA OF (1,3,5,7 FLR) EACH FLOOR	659.97 SQ.M
3. BUILTUP AREA OF (2,4,6 FLR) EACH FLOOR	659.86 SQ.M
4. TOTAL BUILTUP AREA OF BUILDING 3	4983.12 SQ.M
5. RERA CARPET AREA OF ODD CORNER TENAMENT	59.58 SQ.M
6. RERA CARPET AREA OF ODD MIDDLE TENAMENT	59.74 SQ.M
7. RERA CARPET AREA OF EVEN CORNER TENAMENT	59.71 SQ.M
8. RERA CARPET AREA OF EVEN MIDDLE TENAMENT	59.94 SQ.M
9. NUMBER OF TENAMENT IN EACH BUILDING 3	56
10. HEIGHT OF BUILDING (WALLING)	23.80 MTR

EXTERNAL WALLING = 150 MM THICK FLY ASH BRICK

INTERNAL WALLING = 150 MM THICK FLY ASH BRICK

SCHEDULE OF DOOR AND WINDOWS

SR	TYPE	SIZE	BILL	LOCATION	AS PER 9.20.1 U.D.C.P.R. REQUIRED OPENING AREA 10% OF FLOOR OF THE ROOM
1	DOOR	1.00 X 2.10 M	-	LIVING ROOM	
2	DOOR	0.80 X 2.10 M	-	BED ROOM	
3	DOOR	0.75 X 2.10 M	-	W.C. BATH	
4	DOOR	2.33 X 2.10 M	-	LIVING HALL	
1	OPENING	1.00 X 2.10 M	-	LIVING ROOM	
2	OPENING	0.80 X 2.10 M	-	LIVING ROOM	
1	WINDOWS	1.00 X 1.20 M	10.00 M	BED ROOM	REQUIRED 1.00 SQ.M PROPOSED 2.00 SQ.M
2	WINDOWS	1.00 X 1.20 M	10.00 M	M. BED ROOM	REQUIRED 1.00 SQ.M PROPOSED 2.00 SQ.M
3	WINDOWS	1.00 X 1.20 M	10.00 M	KITCHEN	REQUIRED 1.00 SQ.M PROPOSED 1.00 SQ.M
4	WINDOWS	1.00 X 1.20 M	10.00 M	STAIRCASE	REQUIRED 1.00 SQ.M PROPOSED 1.00 SQ.M
5	WINDOWS	0.80 X 0.90 M	11.20 M	C. TOILET	REQUIRED 0.80 SQ.M PROPOSED 0.84 SQ.M
6	WINDOWS	0.80 X 0.90 M	11.20 M	TOILET	REQUIRED 0.80 SQ.M PROPOSED 0.84 SQ.M

PROJECT

COMPLETION DRAWING FOR FULL O.C. PROPOSED FOR BUILDING AND CONVENIENCE SHOPPING AT SURVEY NO - 162/9/1 AND 162/9/2, FURSUNGI, TAL - HAVELI, DIST - PUNE 412308

ASHTAVINAYAK REALTY THROUGH MR. SAGAR DILIP RUKARI

SIGNATURE OF OWNER


AR. SHREYASH SUNEIL RUKARI CA/2013/61593

SIGNATURE OF LIC ARCHITECT


STUDIO 24 THR. AR. SHREYASH SUNEIL RUKARI CA/2013/61593

2134, Sardashvi Peth, Vijaynagar colony, Adhishthan, Office #6, Off Tiak Road, Pune - 411030, India. Phone 020 - 24324458

SCALE	DATE	DRAWN BY	CHECKED BY
1:100	26.12.2025	VASIM	SHEERASH

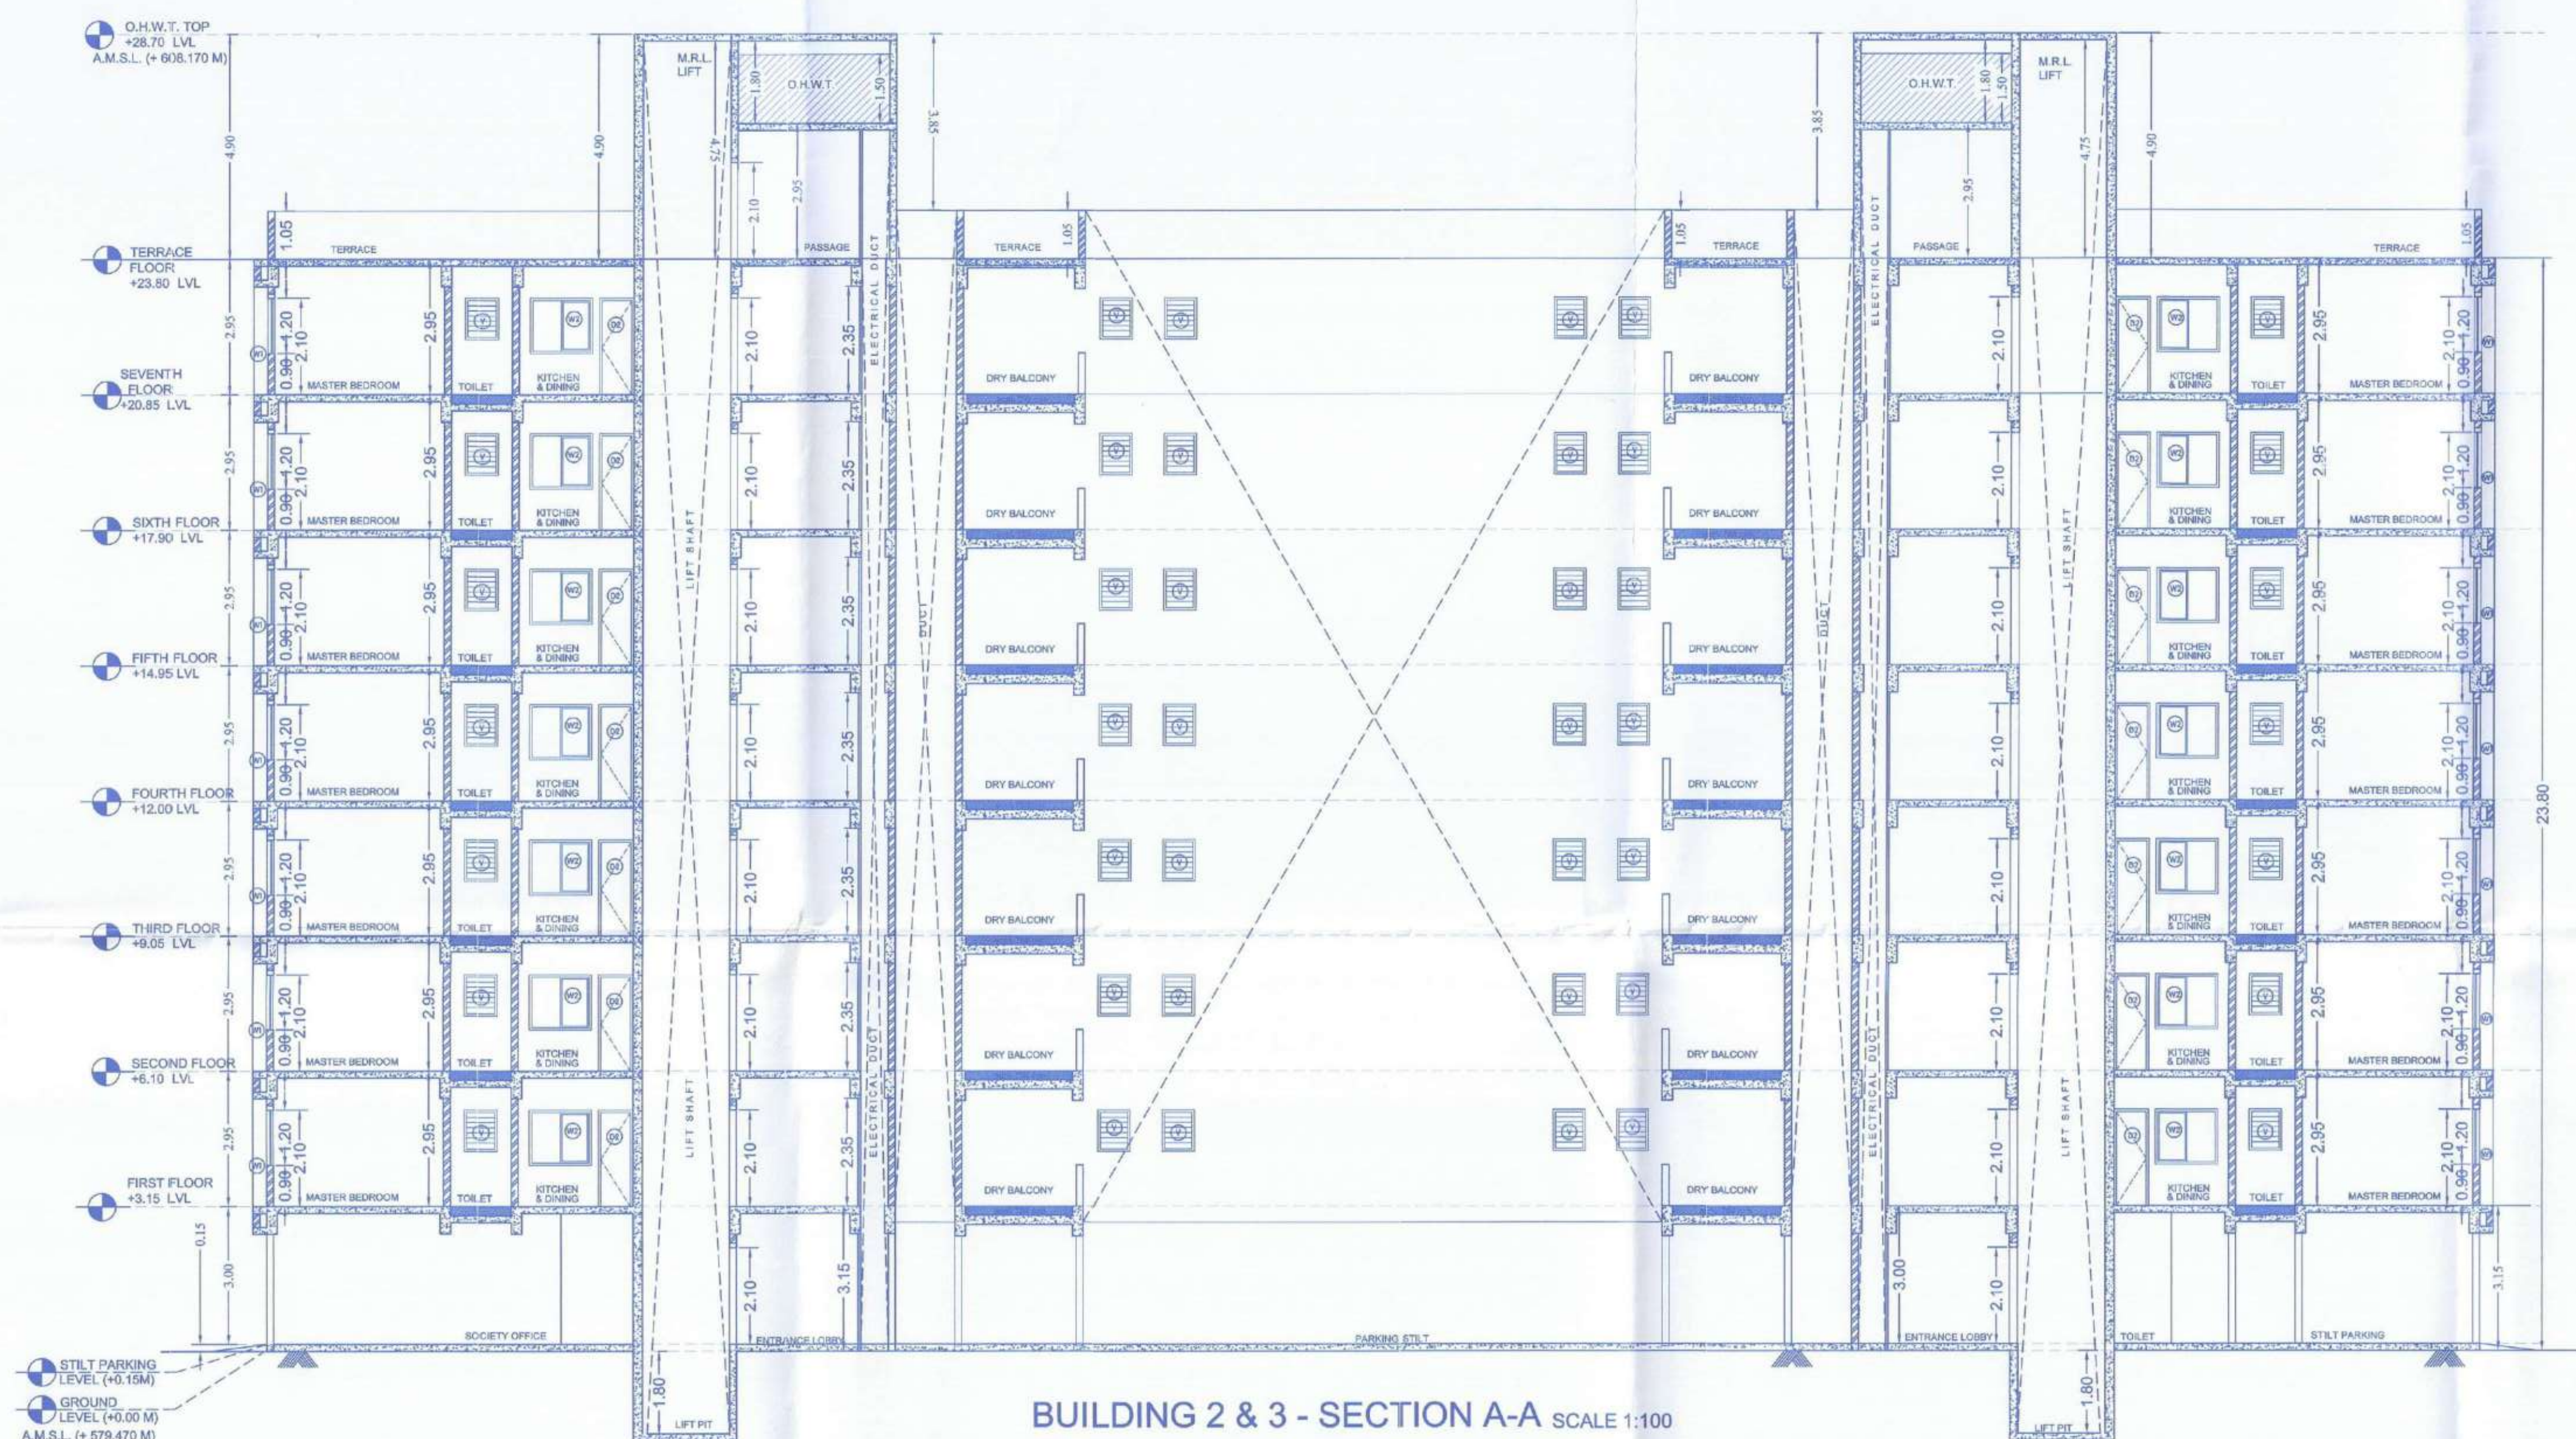


BUILDING 2 & 3 - SECTION A-A SCALE 1:100

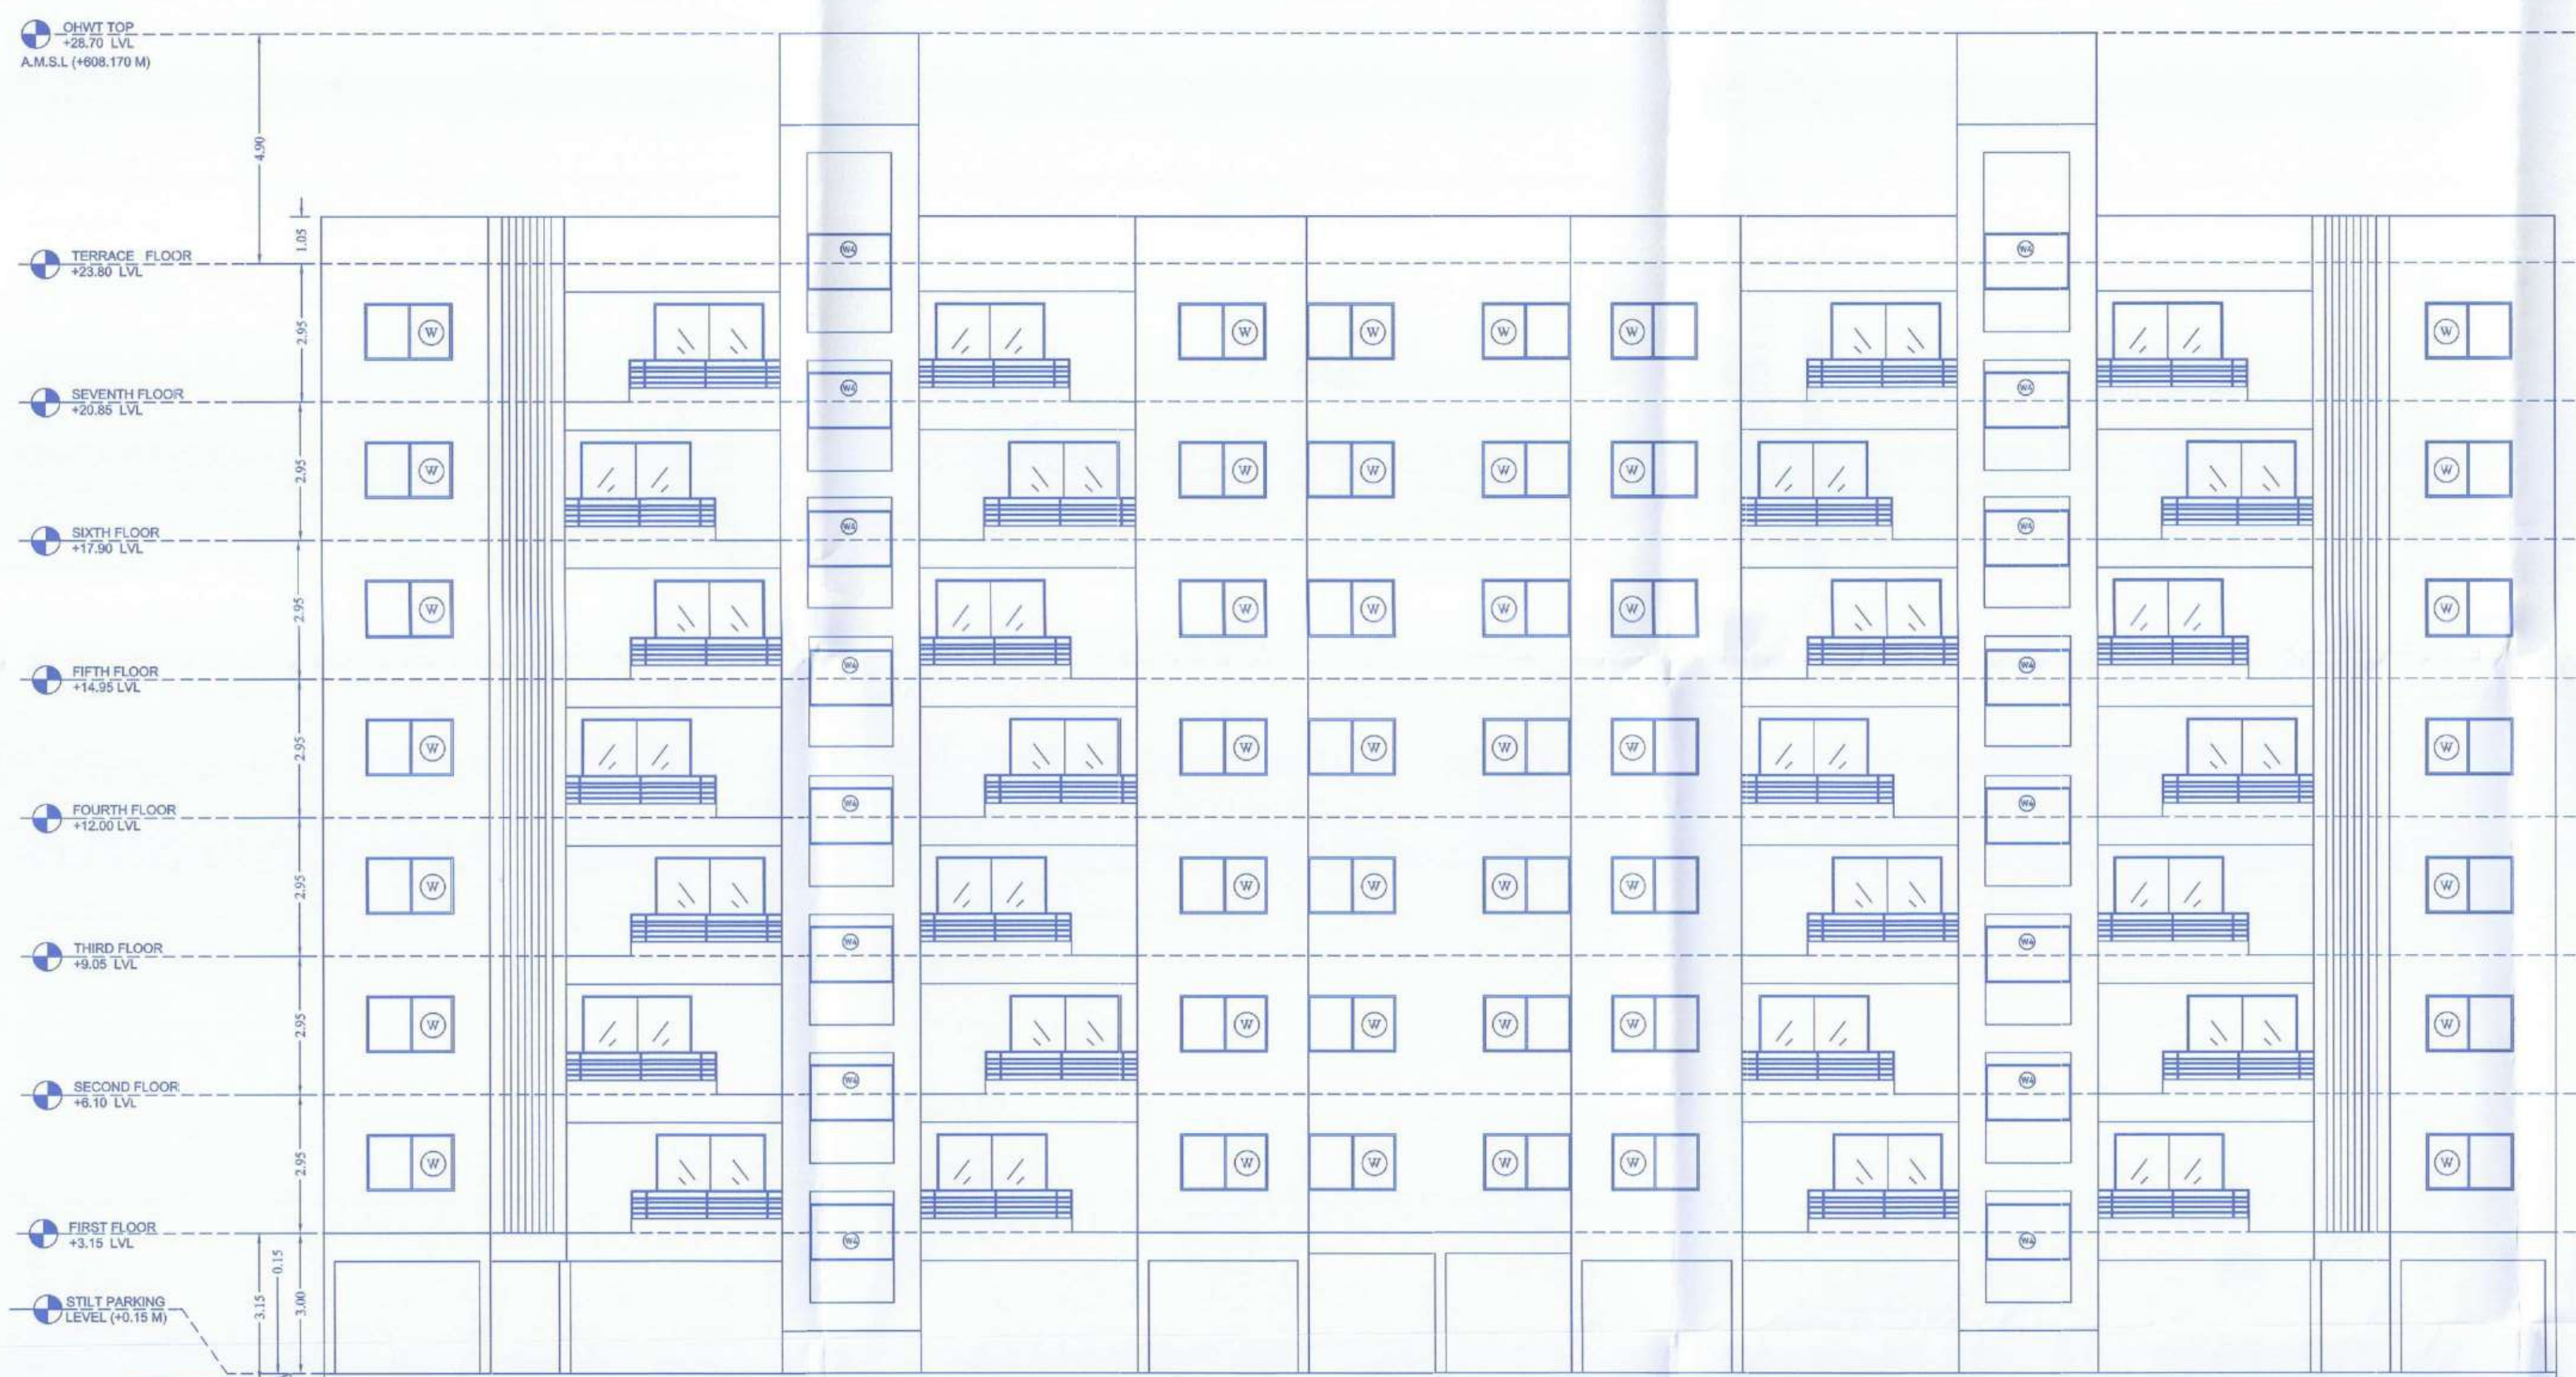


BUILDING 2 & 3 - ELEVATION SCALE 1:100


CARPET AREA CALCULATIONS

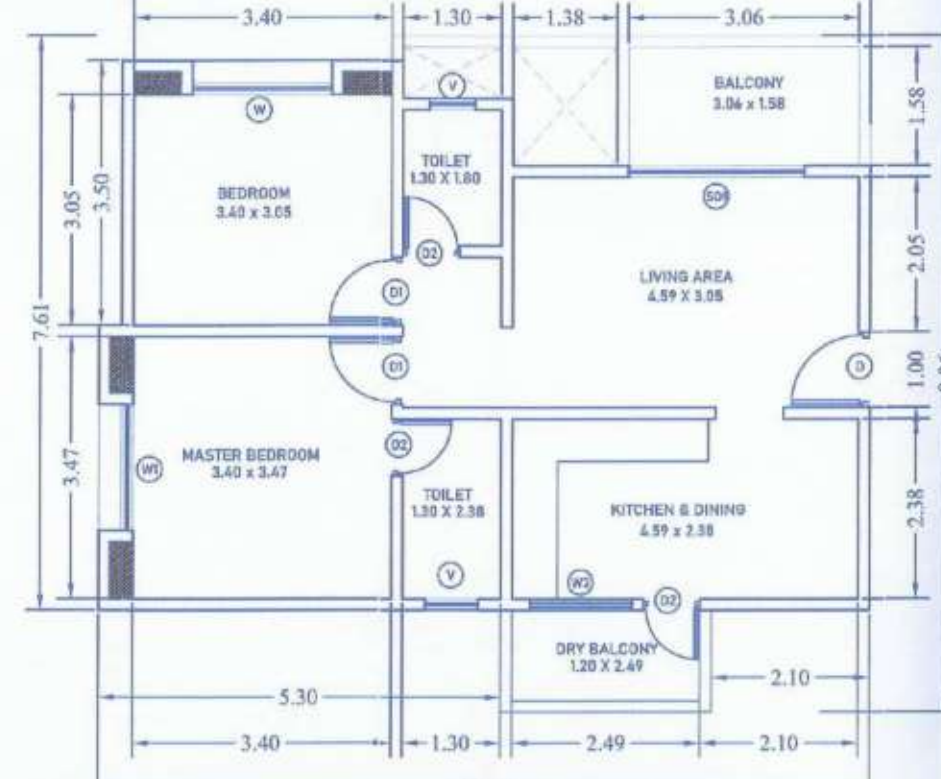


LIG - CORNER FLAT PLAN (ODD) SCALE 1:100

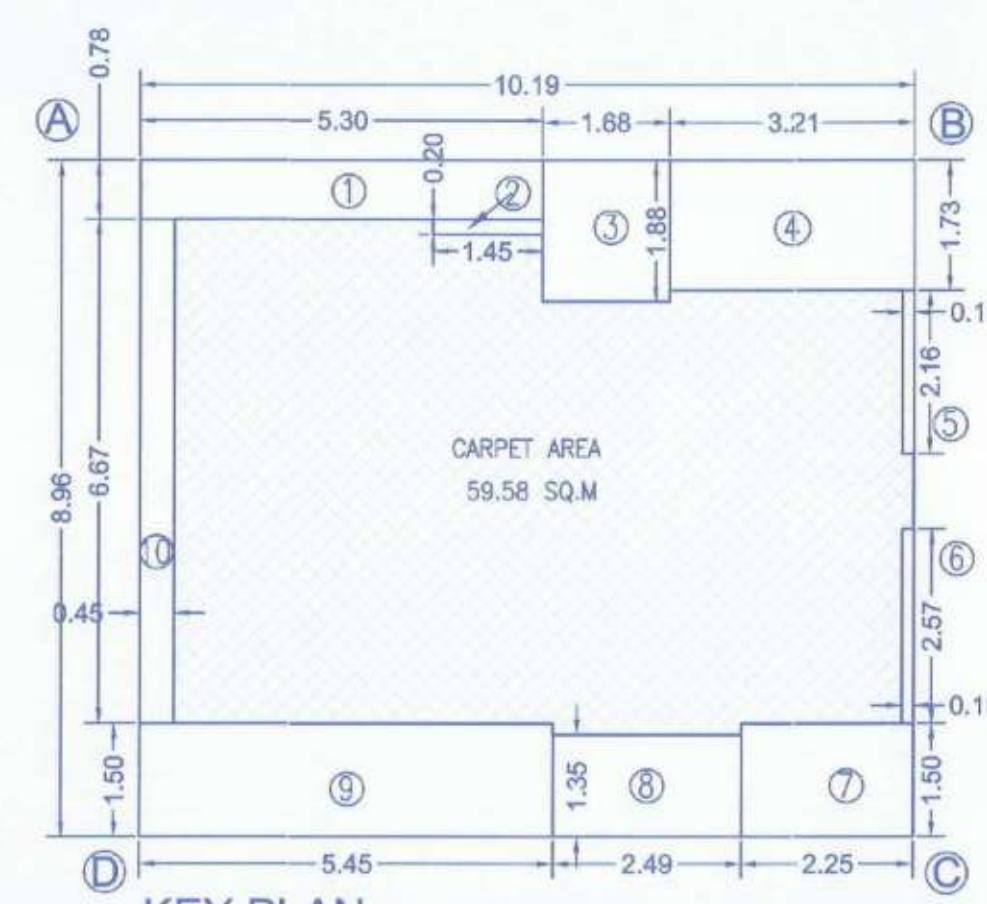


KEY PLAN LIG - CORNER FLAT ODD FLOOR SCALE 1:100

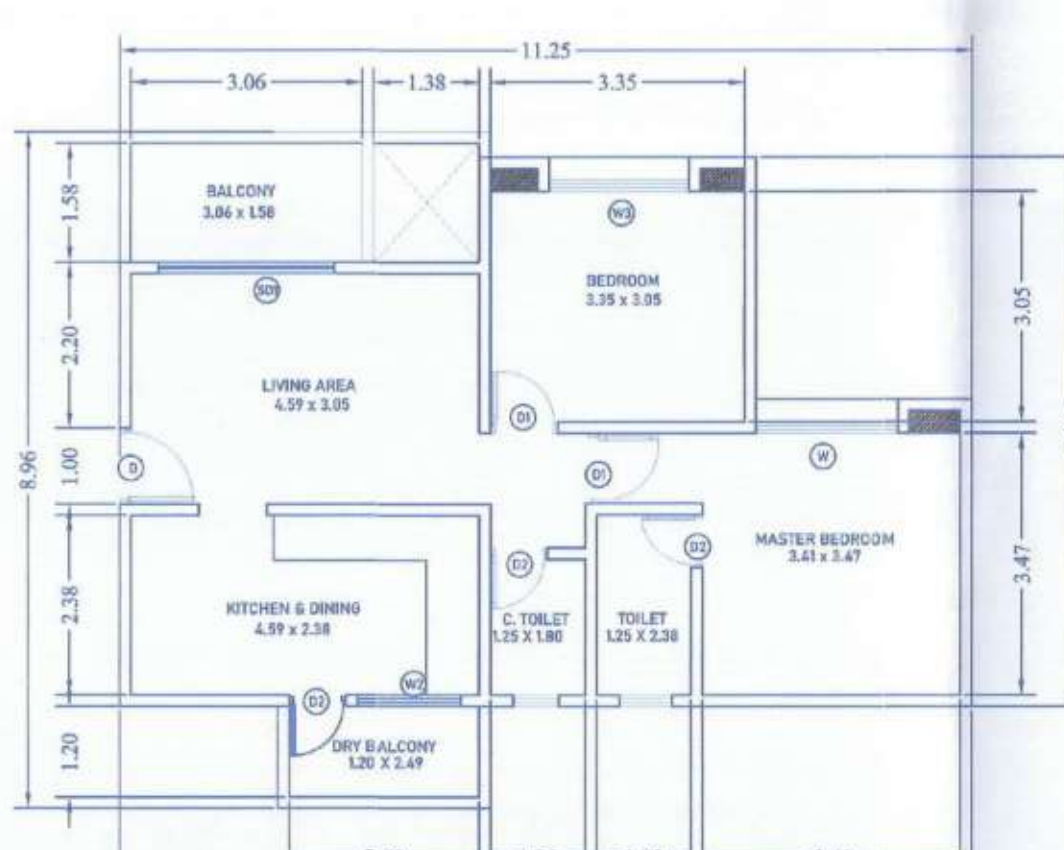


KEY PLAN LIG - MIDDLE FLAT PLAN (ODD) SCALE 1:100

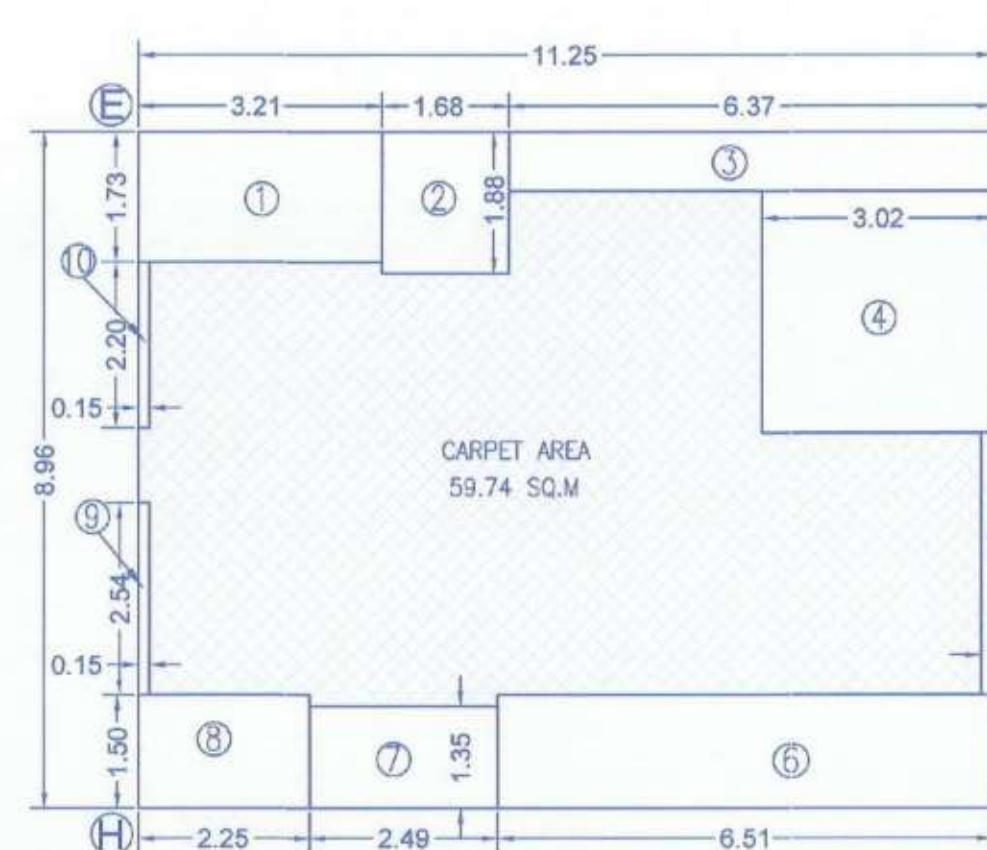


KEY PLAN LIG - MIDDLE FLAT ODD FLOOR SCALE 1:100

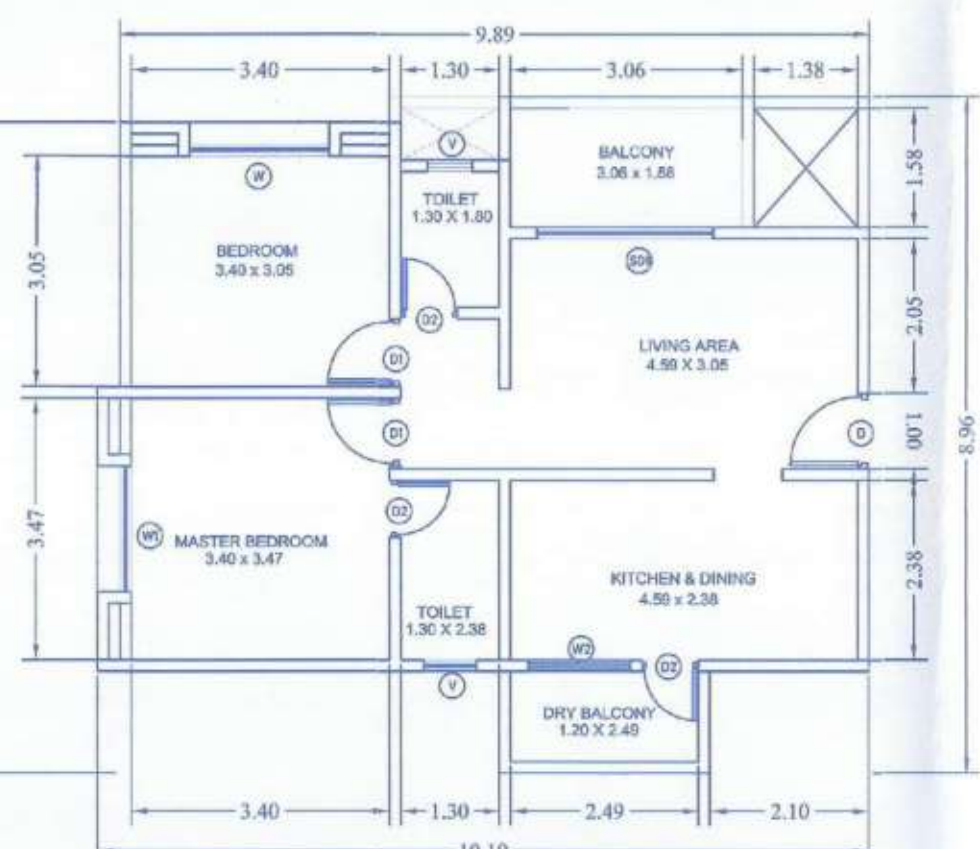


LIG - CORNER FLAT PLAN (EVEN) SCALE 1:100

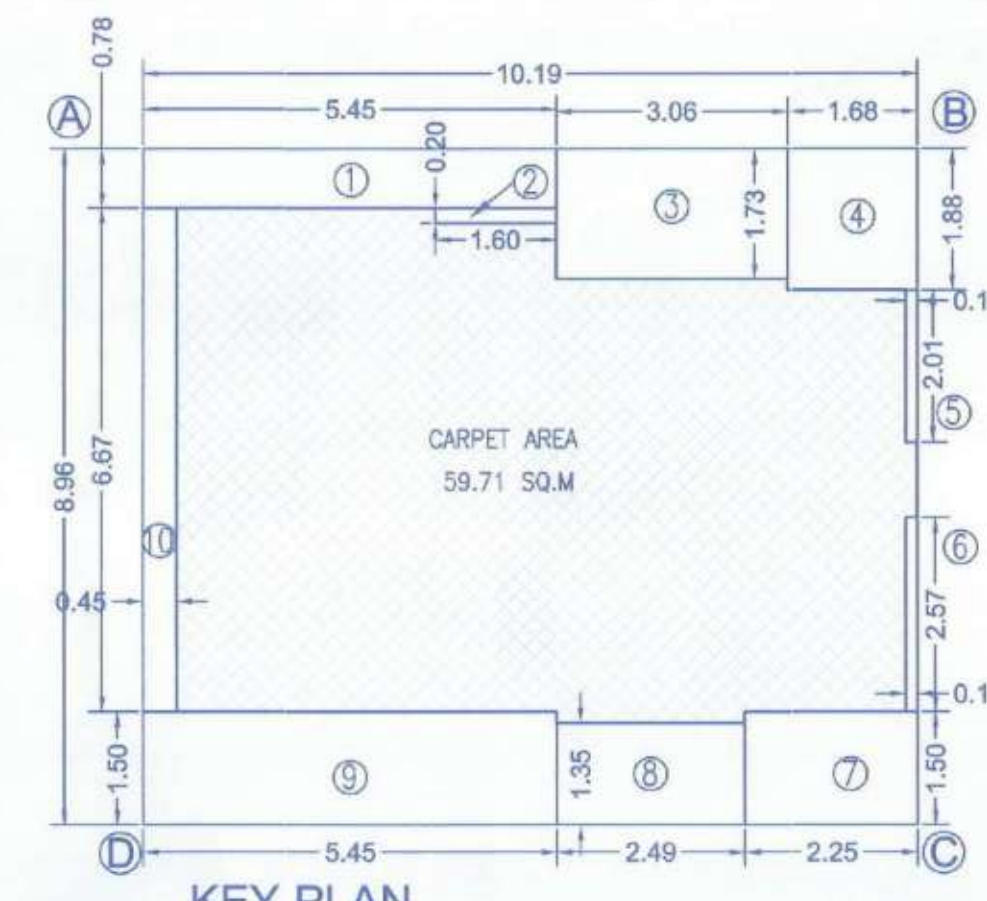

KEY PLAN LIG - CORNER FLAT EVEN FLOOR SCALE 1:100

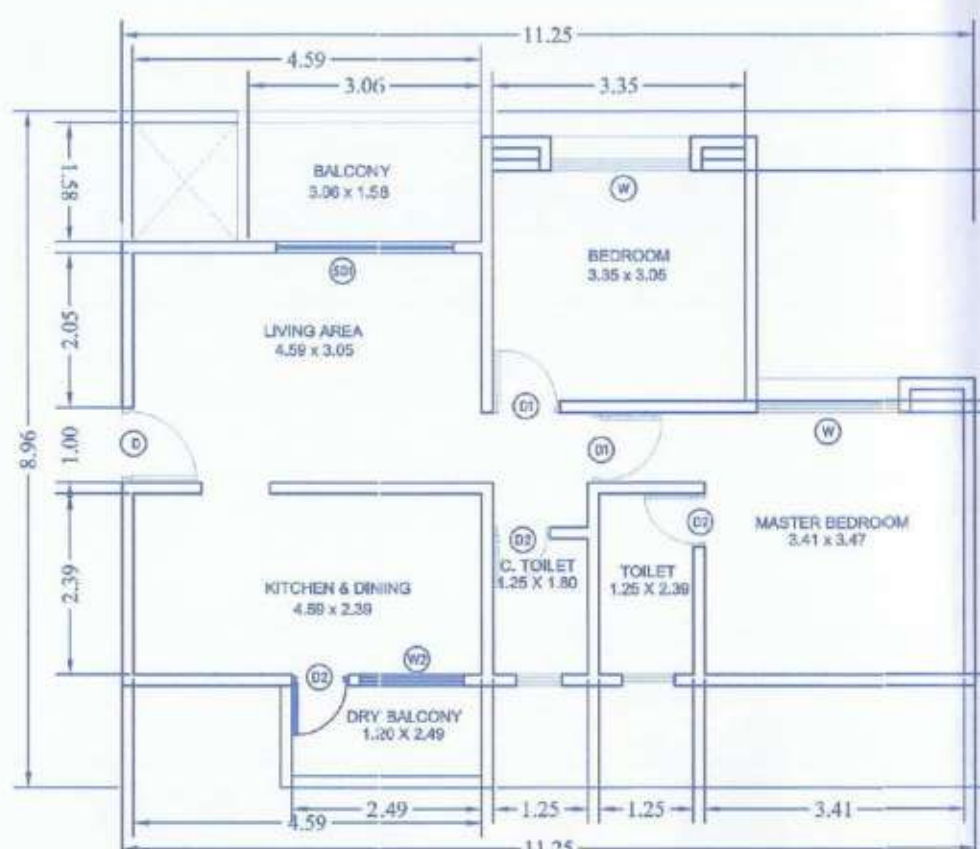

LIG - MIDDLE FLAT PLAN (EVEN) SCALE 1:100

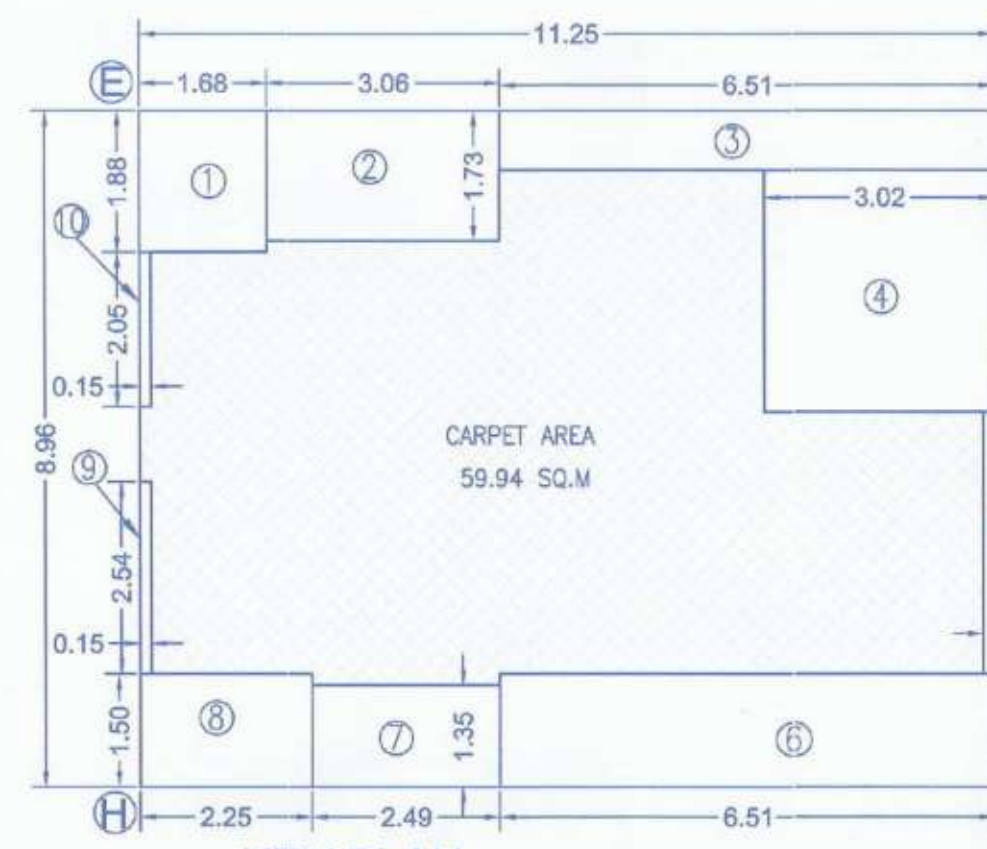

KEY PLAN LIG - MIDDLE FLAT EVEN FLOOR SCALE 1:100

AREA CALCULATION	
LIG - CORNER UNIT PLAN (ODD)	
(BLOCK A, B, C, D)	
10.19 X 8.96 = 91.30 SQ. M	
DEDUCTION	
1) 6.30 X 0.78 X 1	= 4.93 SQ. M
2) 1.45 X 0.20 X 1	= 0.29 SQ. M
3) 1.88 X 1.88 X 1	= 3.53 SQ. M
4) 3.21 X 1.73 X 1	= 5.56 SQ. M
5) 0.15 X 2.57 X 1	= 0.38 SQ. M
6) 0.15 X 2.57 X 1	= 0.38 SQ. M
7) 2.25 X 1.50 X 1	= 3.37 SQ. M
8) 2.49 X 1.35 X 1	= 3.36 SQ. M
9) 5.45 X 1.50 X 1	= 8.17 SQ. M
10) 0.45 X 6.67 X 1	= 3.00 SQ. M
TOTAL DEDUCTION = 31.72 SQ. M	
NET CARPET AREA = 59.58 SQ. M	
ELEVATIONAL CUPBOARD = 0.82 M	

AREA CALCULATION	
LIG - MIDDLE UNIT PLAN (ODD)	
(BLOCK E, F, G, H)	
11.25 X 8.96 = 100.80 SQ. M	
DEDUCTION	
1) 3.21 X 1.73 X 1	= 5.56 SQ. M
2) 1.88 X 1.88 X 1	= 3.53 SQ. M
3) 6.37 X 0.78 X 1	= 4.98 SQ. M
4) 3.02 X 3.20 X 1	= 9.66 SQ. M
5) 0.15 X 3.47 X 1	= 0.52 SQ. M
6) 6.51 X 1.50 X 1	= 9.76 SQ. M
7) 2.49 X 1.35 X 1	= 3.36 SQ. M
8) 2.25 X 1.50 X 1	= 3.37 SQ. M
9) 0.15 X 2.54 X 1	= 0.38 SQ. M
10) 0.15 X 2.20 X 1	= 0.33 SQ. M
TOTAL DEDUCTION = 41.06 SQ. M	
NET CARPET AREA = 59.74 SQ. M	
ELEVATIONAL CUPBOARD = 0.56 M	

AREA CALCULATION	
LIG - CORNER UNIT PLAN (EVEN)	
(BLOCK A, B, C, D)	
10.19 X 8.96 = 91.30 SQ. M	
DEDUCTION	
1) 5.45 X 0.78 X 1	= 4.25 SQ. M
2) 1.45 X 0.20 X 1	= 0.29 SQ. M
3) 3.06 X 1.73 X 1	= 5.29 SQ. M
4) 1.88 X 1.88 X 1	= 3.53 SQ. M
5) 0.15 X 2.57 X 1	= 0.38 SQ. M
6) 0.15 X 2.57 X 1	= 0.38 SQ. M
7) 2.25 X 1.50 X 1	= 3.37 SQ. M
8) 2.49 X 1.35 X 1	= 3.36 SQ. M
9) 5.45 X 1.50 X 1	= 8.17 SQ. M
10) 0.45 X 6.67 X 1	= 3.00 SQ. M
TOTAL DEDUCTION = 31.50 SQ. M	
NET CARPET AREA = 59.71 SQ. M	
ELEVATIONAL CUPBOARD = 0.82 M	

AREA CALCULATION	
LIG - MIDDLE UNIT PLAN (EVEN)	
(BLOCK E, F, G, H)	
11.25 X 8.96 = 100.80 SQ. M	
DEDUCTION	
1) 1.68 X 1.88 X 1	= 3.15 SQ. M
2) 3.06 X 1.73 X 1	= 5.29 SQ. M
3) 6.51 X 0.78 X 1	= 5.07 SQ. M
4) 3.02 X 3.20 X 1	= 9.66 SQ. M
5) 0.15 X 3.47 X 1	= 0.52 SQ. M
6) 6.51 X 1.50 X 1	= 9.76 SQ. M
7) 2.49 X 1.35 X 1	= 3.36 SQ. M
8) 2.25 X 1.50 X 1	= 3.37 SQ. M
9) 0.15 X 2.54 X 1	= 0.38 SQ. M
10) 0.15 X 2.20 X 1	= 0.33 SQ. M
TOTAL DEDUCTION = 40.86 SQ. M	
NET CARPET AREA = 59.94 SQ. M	
ELEVATIONAL CUPBOARD = 0.57 M	

TYPE BLDG NO-2 AND 3 - LIG

BUILDING FILE 7 11

STAMP OF RECEIPT STAMP OF APPROVAL OF PLAN

COMPLETION DRAWING FOR FULL O.C. PROPOSED FOR BUILDING AND CONVENIENCE SHOPPING AT SURVEY NO - 162/9/1 AND 162/9/2, FURSUNGI, TAL - HAVELI, DIST - PUNE 412308

Accepted as completion plans as
accompaniments of acco...nce Full OC by this
office under No. FEBRPM/AMHADA
Date...../20 Date.....

Executive Engineer Building Permission Cell/PMAYVA
MHADA

(WALLING)

EXTERNAL WALLING = 150 MM THICK FLY ASH BRICK

INTERNAL WALLING = 150 MM THICK FLY ASH BRICK

SCHEDULE OF DOOR AND WINDOWS

SR NO	TYPE	SIZE	SILL LVL	LOCATION ROOM	AS PER 0.20:1 U.O.C.P.R. REQUIRED OPENING AREA 10% OF FLOOR AREA OF ROOM
1	D	1.00 X 2.10 M	-	LIVING ROOM	
2	D1	0.80 X 2.10 M	-	BED ROOM	
3	D2	0.75 X 2.10 M	-	W.C. BATH	
4	SD1	2.33 X 2.10 M	-	LIVING ROOM	
OPENING					
1	O	1.00 X 2.10 M	-	LIVING ROOM	
2	O1	0.50 X 2.10 M	-	LIVING ROOM	
WINDOWS					
1	W	1.55 X 1.20 M	0.90 M	BED ROOM	REQUIRED 1.06 SQ. M PROPOSED 2.20 SQ. M
2	W1	1.67 X 1.20 M	0.90 M	M. BED ROOM	REQUIRED 1.18 SQ. M PROPOSED 2.20 SQ. M
3	W2	1.35 X 0.90 M	1.20 M	KITCHEN	REQUIRED 1.00 SQ. M PROPOSED 1.22 SQ. M
4	W3	1.50 X 1.20 M	0.90 M	STAIRCASE	REQUIRED 1.17 SQ. M PROPOSED 2.16 SQ. M
5	V	0.60 X 0.90 M	1.20 M	C. TOILET	REQUIRED 0.23 SQ. M PROPOSED 0.54 SQ. M
6	V	0.60 X 0.90 M	1.20 M	TOILET	REQUIRED 0.30 SQ. M PROPOSED 0.54 SQ. M

PROJECT

COMPLETION DRAWING FOR FULL O.C. PROPOSED FOR BUILDING AND CONVENIENCE SHOPPING AT SURVEY NO - 162/9/1 AND 162/9/2, FURSUNGI, TAL - HAVELI, DIST - PUNE 412308

ASHTAVINAYAK REALTY THROUGH
MR. SAGAR DILIP RUKARI

SIGNATURE OF OWNER

AR. SHREYASH SUNIL RUKARI
CA/2013/61593

SIGNATURE OF LIC ARCHITECT

STUDIO 24
THR. AR. SHREYASH SUNIL RUKARI
CA/2013/61593


2134, Sadashiv Peth, Vijayanagar colony,
Adhishthan, Office #6, Off Tilak Road,
Pune - 411030, India. Phone 020 - 24324458

SCALE	DATE	DRAWN BY	CHECKED BY
1:100	29.12.2025	VASIM	SHREASH


Accepted as completion plans as
accompaniments of acco- nce FUI OC by this
office vide order No. E28PMAV/MHADA
Date: 20/02/2020 Date: 20/02/2020
Executive Engineer Building Permission Cell/PMVAIA
MHADA

BUILDING 4 - F WING			
FLAT NO	TYPE	RERA CARPET	DRY BALCONY
F-101	EWS	29.38	0
F-102	EWS	29.38	0
F-103	EWS	29.38	0
F-104	EWS	29.38	0
F-201	EWS	29.38	0
F-202	EWS	29.38	0
F-203	EWS	29.38	0
F-204	EWS	29.38	0
F-301	EWS	29.38	0
F-302	EWS	29.38	0
F-303	EWS	29.38	0
F-304	EWS	29.38	0
F-401	EWS	29.38	0
F-402	EWS	29.38	0
F-403	EWS	29.38	0
F-404	EWS	29.38	0
F-501	EWS	29.38	0
F-502	EWS	29.38	0
F-503	EWS	29.38	0
F-504	EWS	29.38	0
F-601	EWS	29.38	0
F-602	EWS	29.38	0
F-603	EWS	29.38	0
F-604	EWS	29.38	0
F-701	EWS	29.38	0
F-702	EWS	29.38	0
F-703	EWS	29.38	0
F-704	EWS	29.38	0


BUILDING 4 - E WING			
FLAT NO	TYPE	RERA CARPET	DRY BALCONY
E-101	EWS	29.38	0
E-102	EWS	29.38	0
E-103	EWS	29.38	0
E-104	EWS	29.38	0
E-201	EWS	29.38	0
E-202	EWS	29.38	0
E-203	EWS	29.38	0
E-204	EWS	29.38	0
E-301	EWS	29.38	0
E-302	EWS	29.38	0
E-303	EWS	29.38	0
E-304	EWS	29.38	0
E-401	EWS	29.38	0
E-402	EWS	29.38	0
E-403	EWS	29.38	0
E-404	EWS	29.38	0
E-501	EWS	29.38	0
E-502	EWS	29.38	0
E-503	EWS	29.38	0
E-504	EWS	29.38	0
E-601	EWS	29.38	0
E-602	EWS	29.38	0
E-603	EWS	29.38	0
E-604	EWS	29.38	0
E-701	EWS	29.38	0
E-702	EWS	29.38	0
E-703	EWS	29.38	0
E-704	EWS	29.38	0

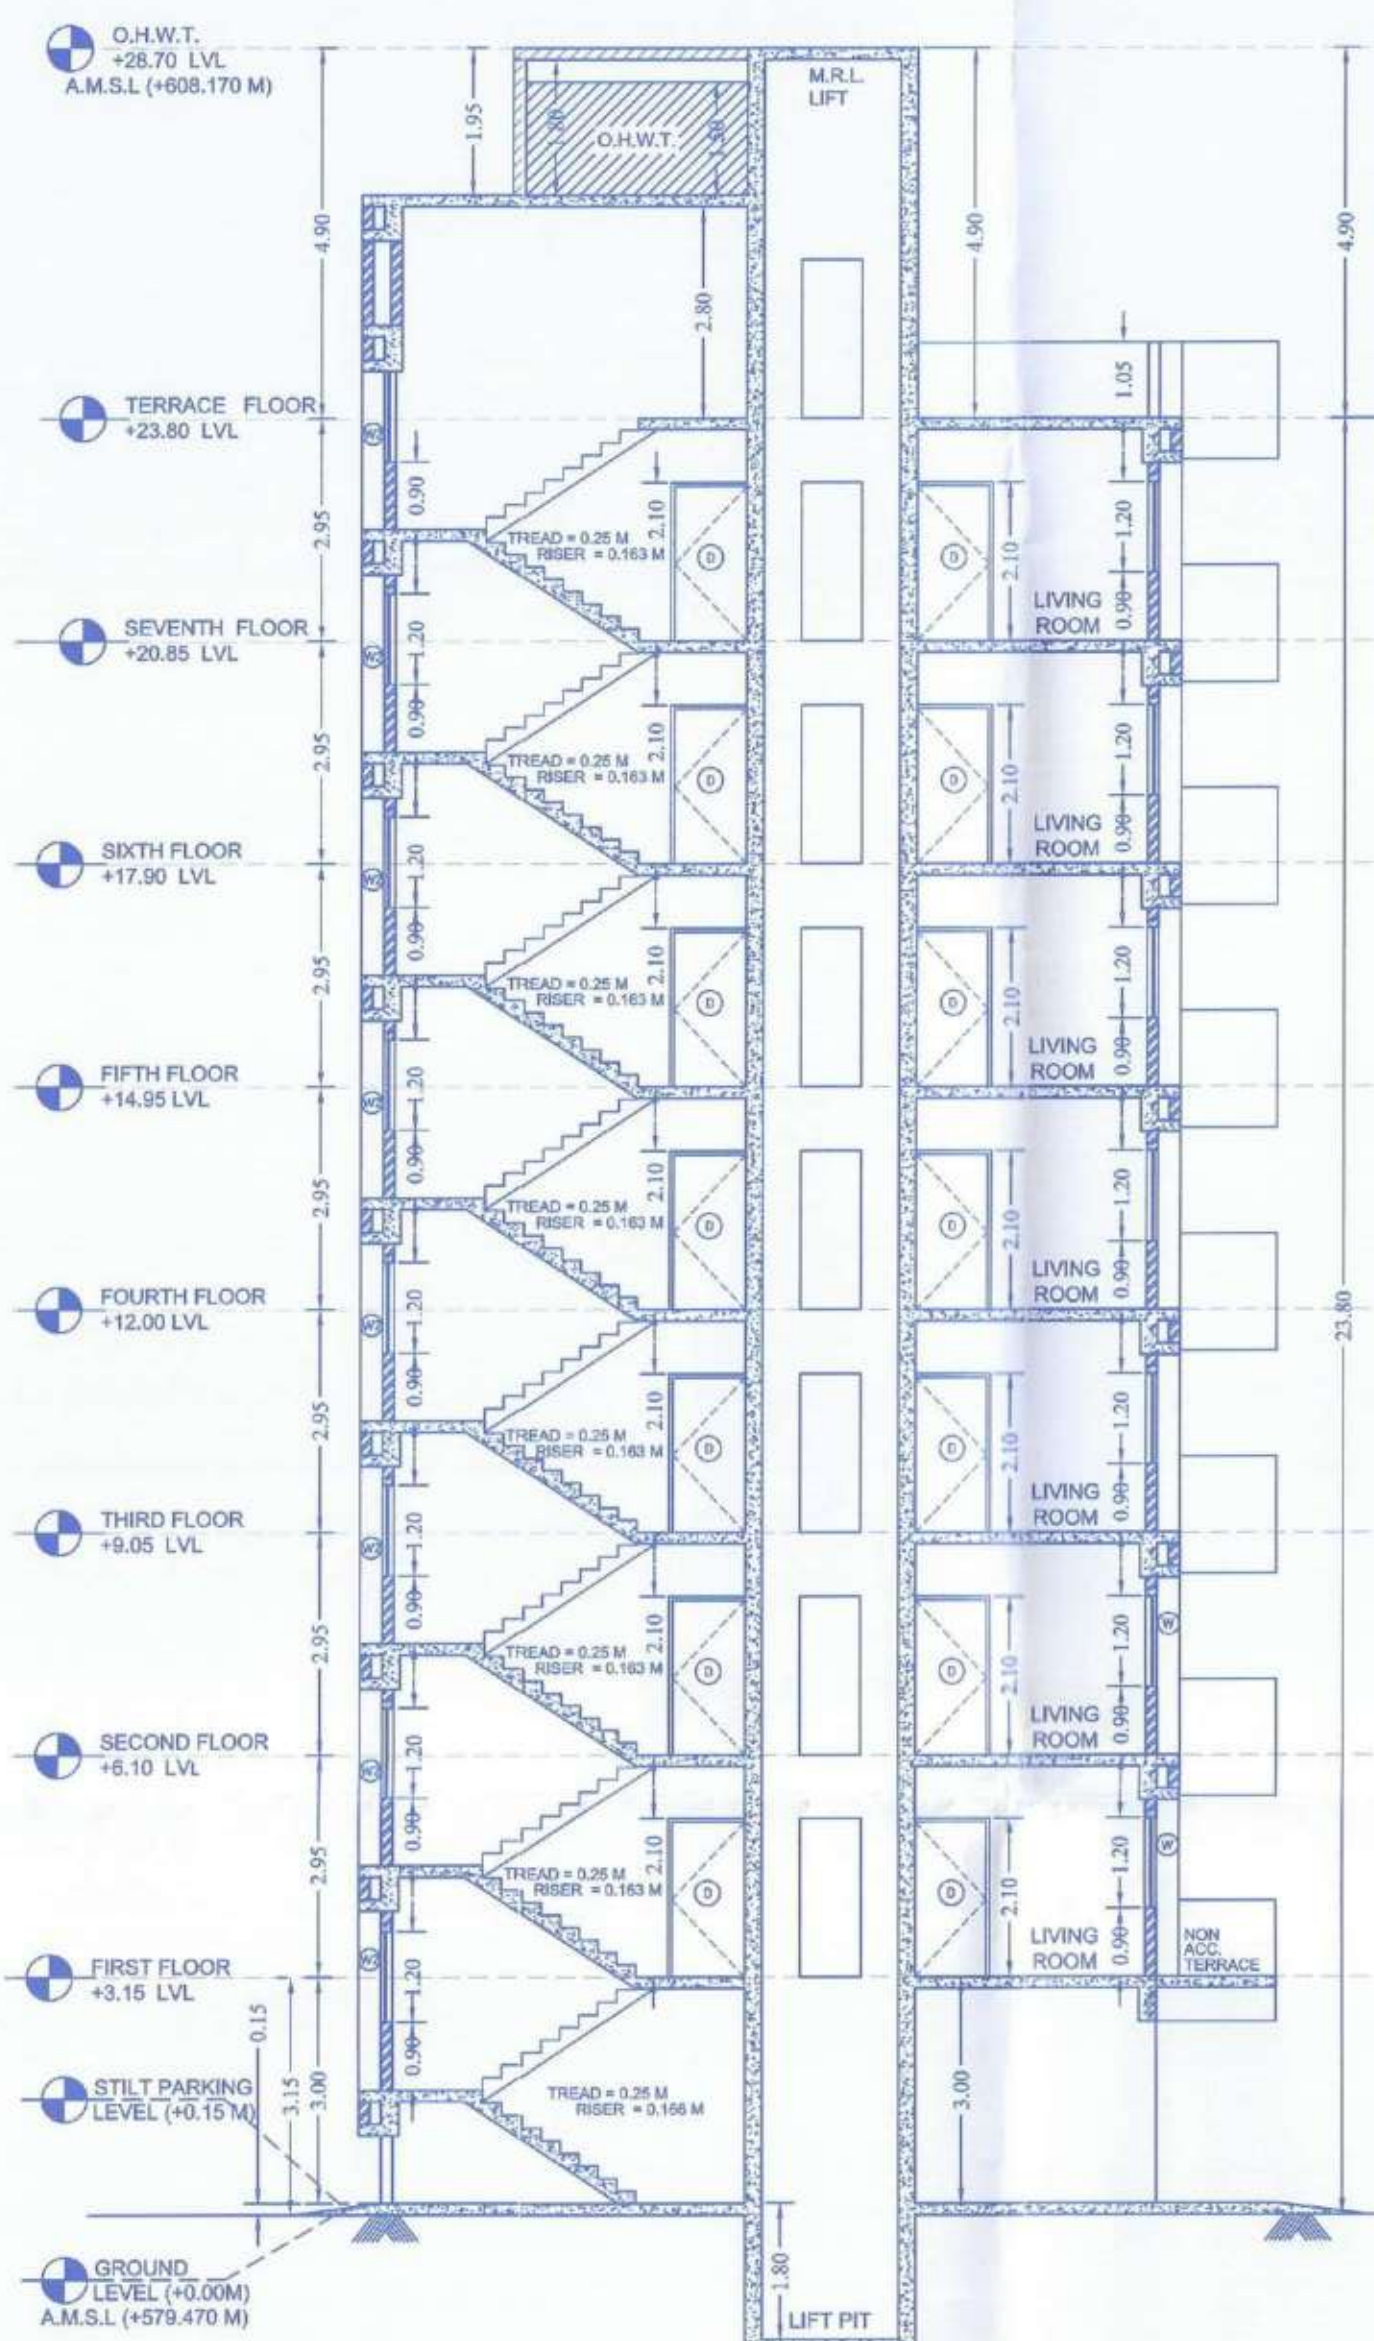


BUILDING 4 - SECTION BB SCALE 1:100

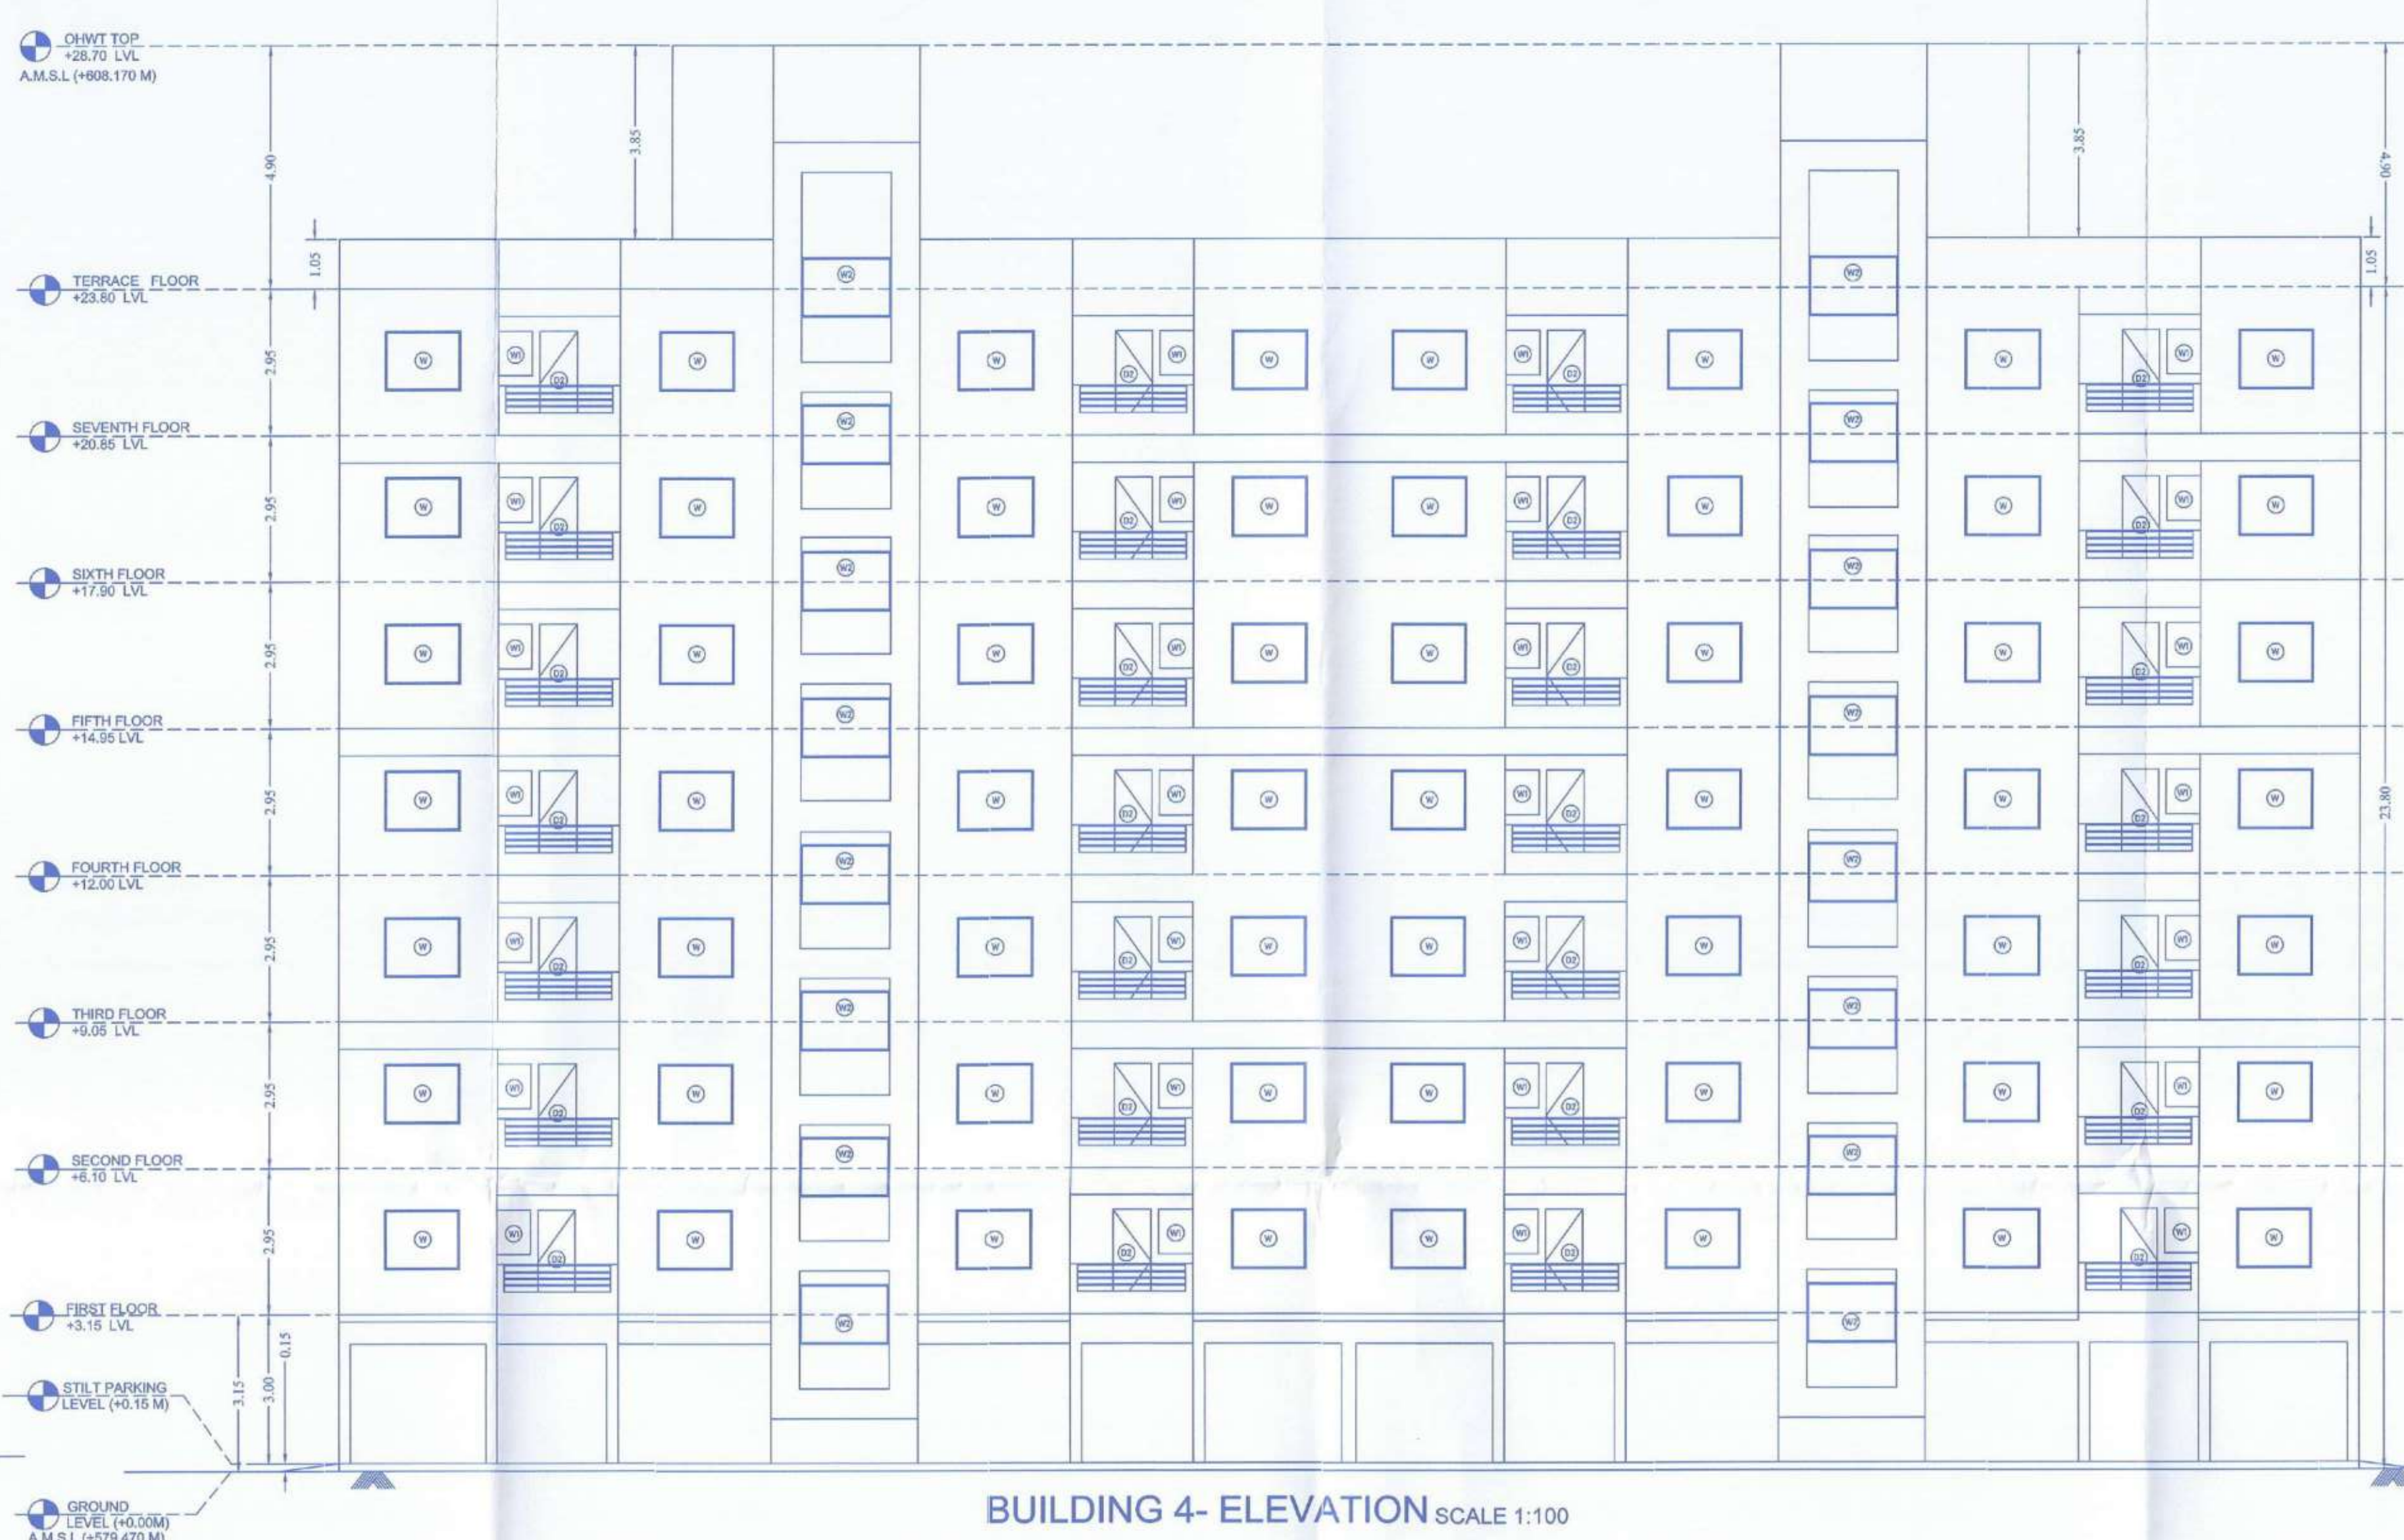


BUILDING 4 - ELEVATION SCALE 1:100

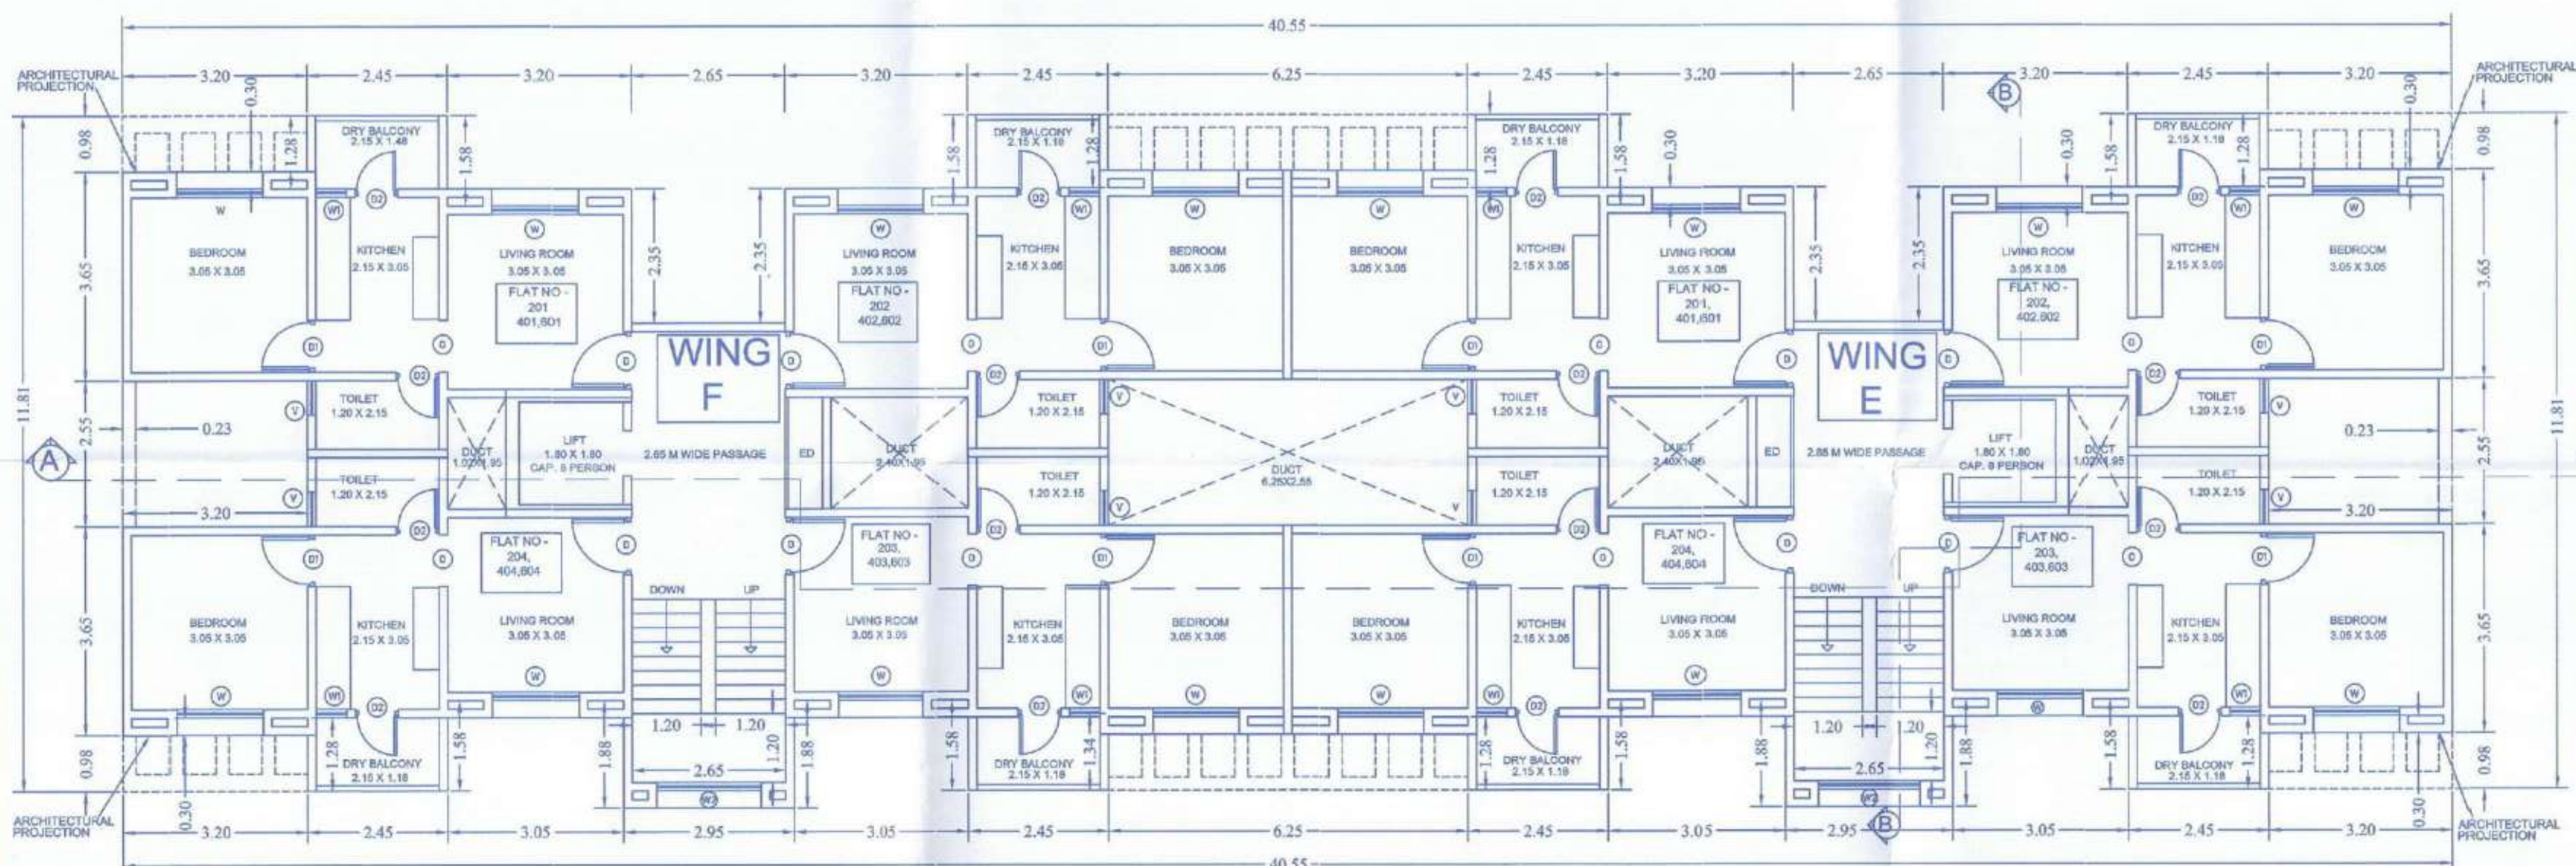


BUILDING 4 - TYPICAL 2ND, 4TH AND 6TH FLOOR PLAN SCALE 1:100

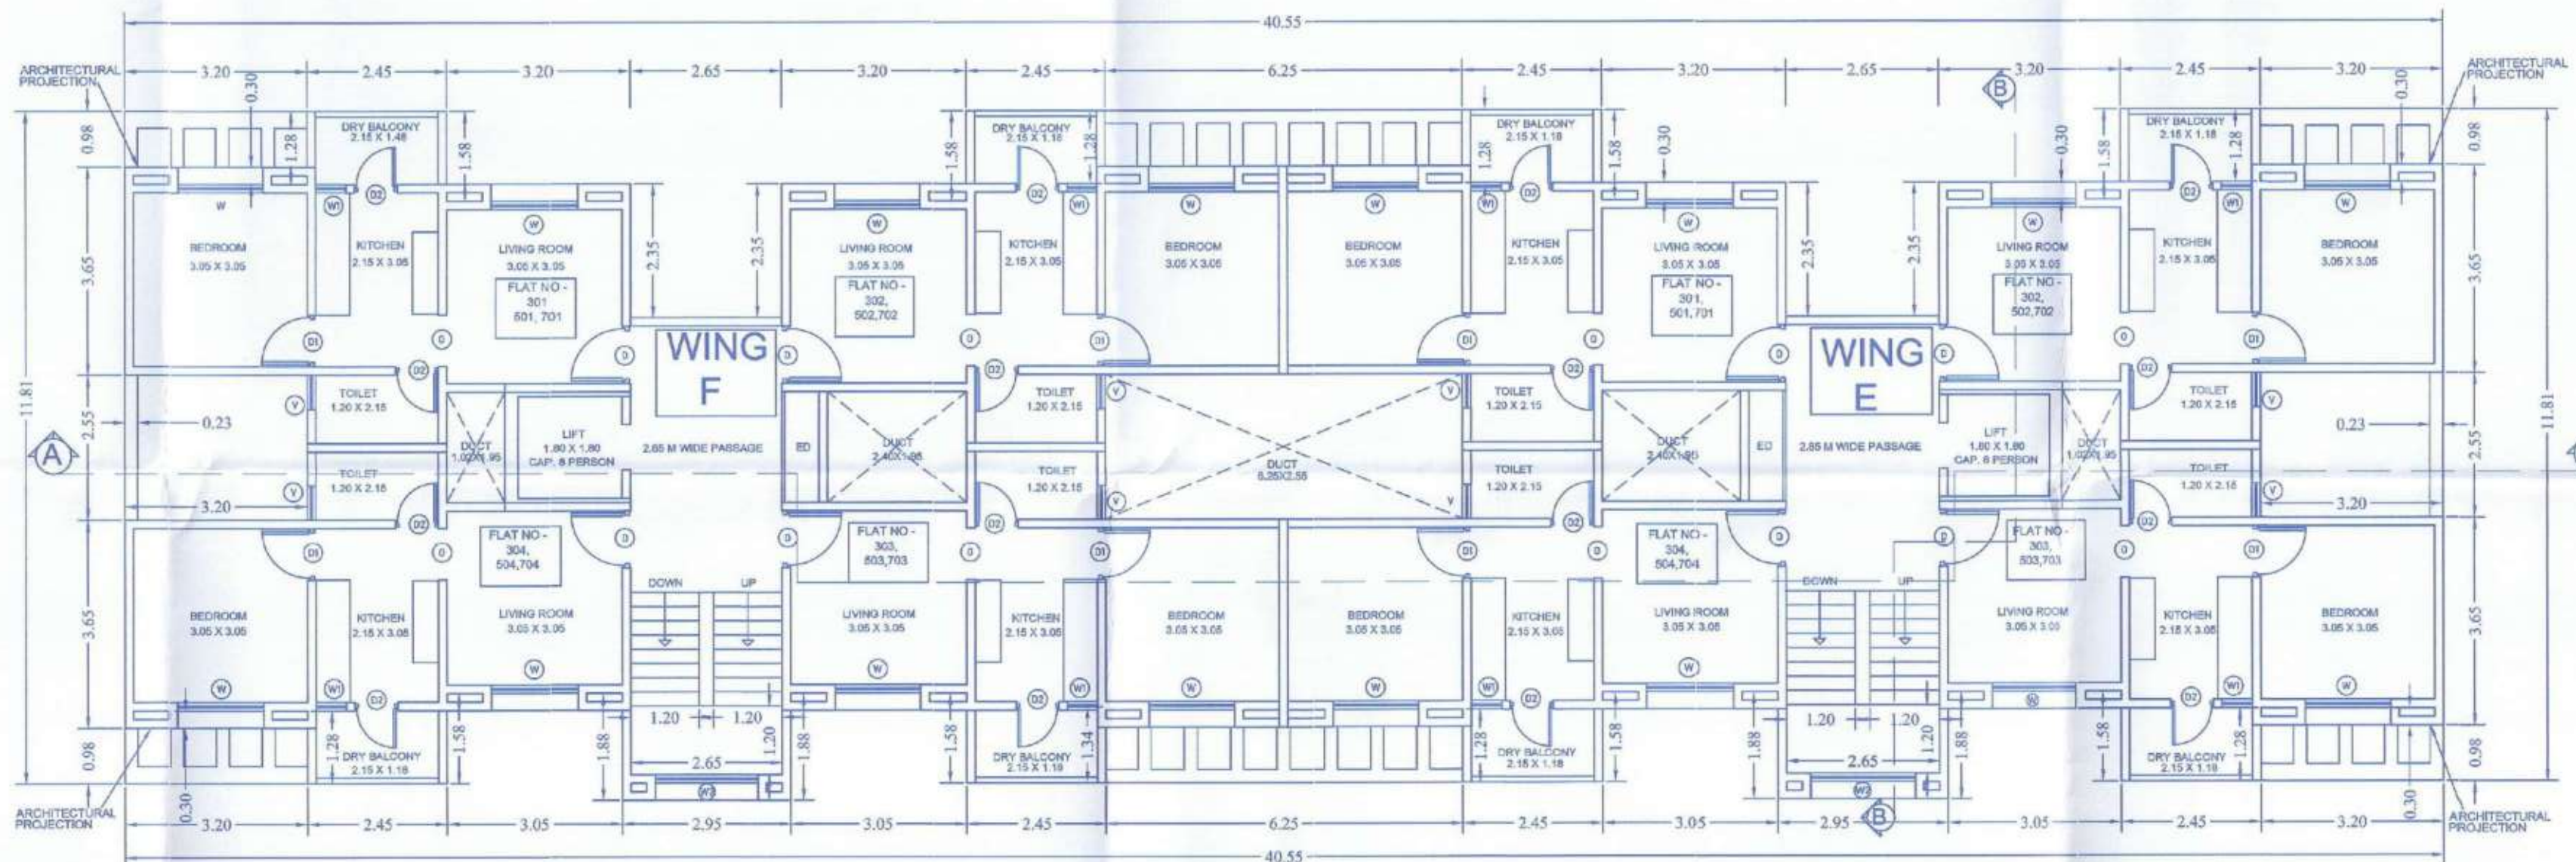


BUILDING 4 - TYPICAL 3RD, 5TH AND 7TH FLOOR PLAN SCALE 1:100

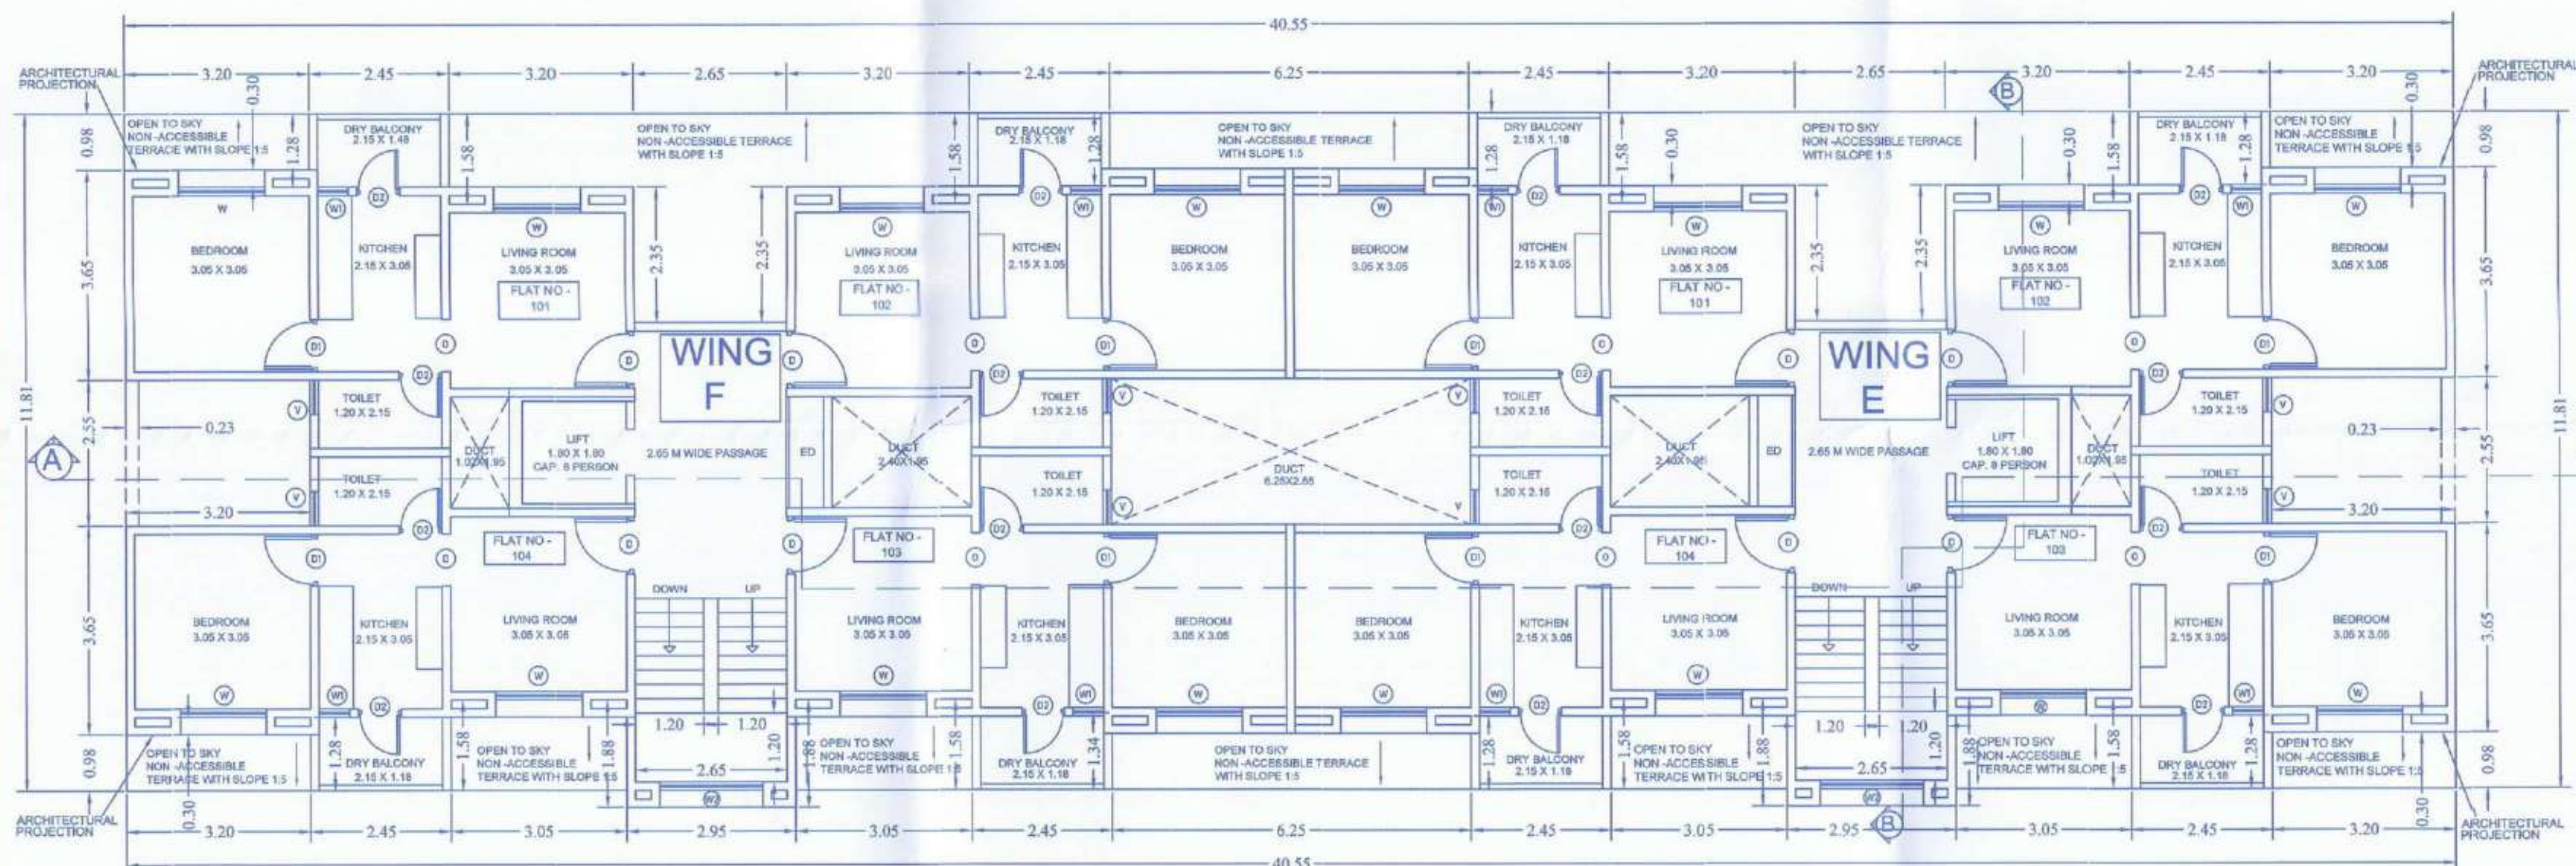


BUILDING 4 - FIRST FLOOR PLAN SCALE 1:100

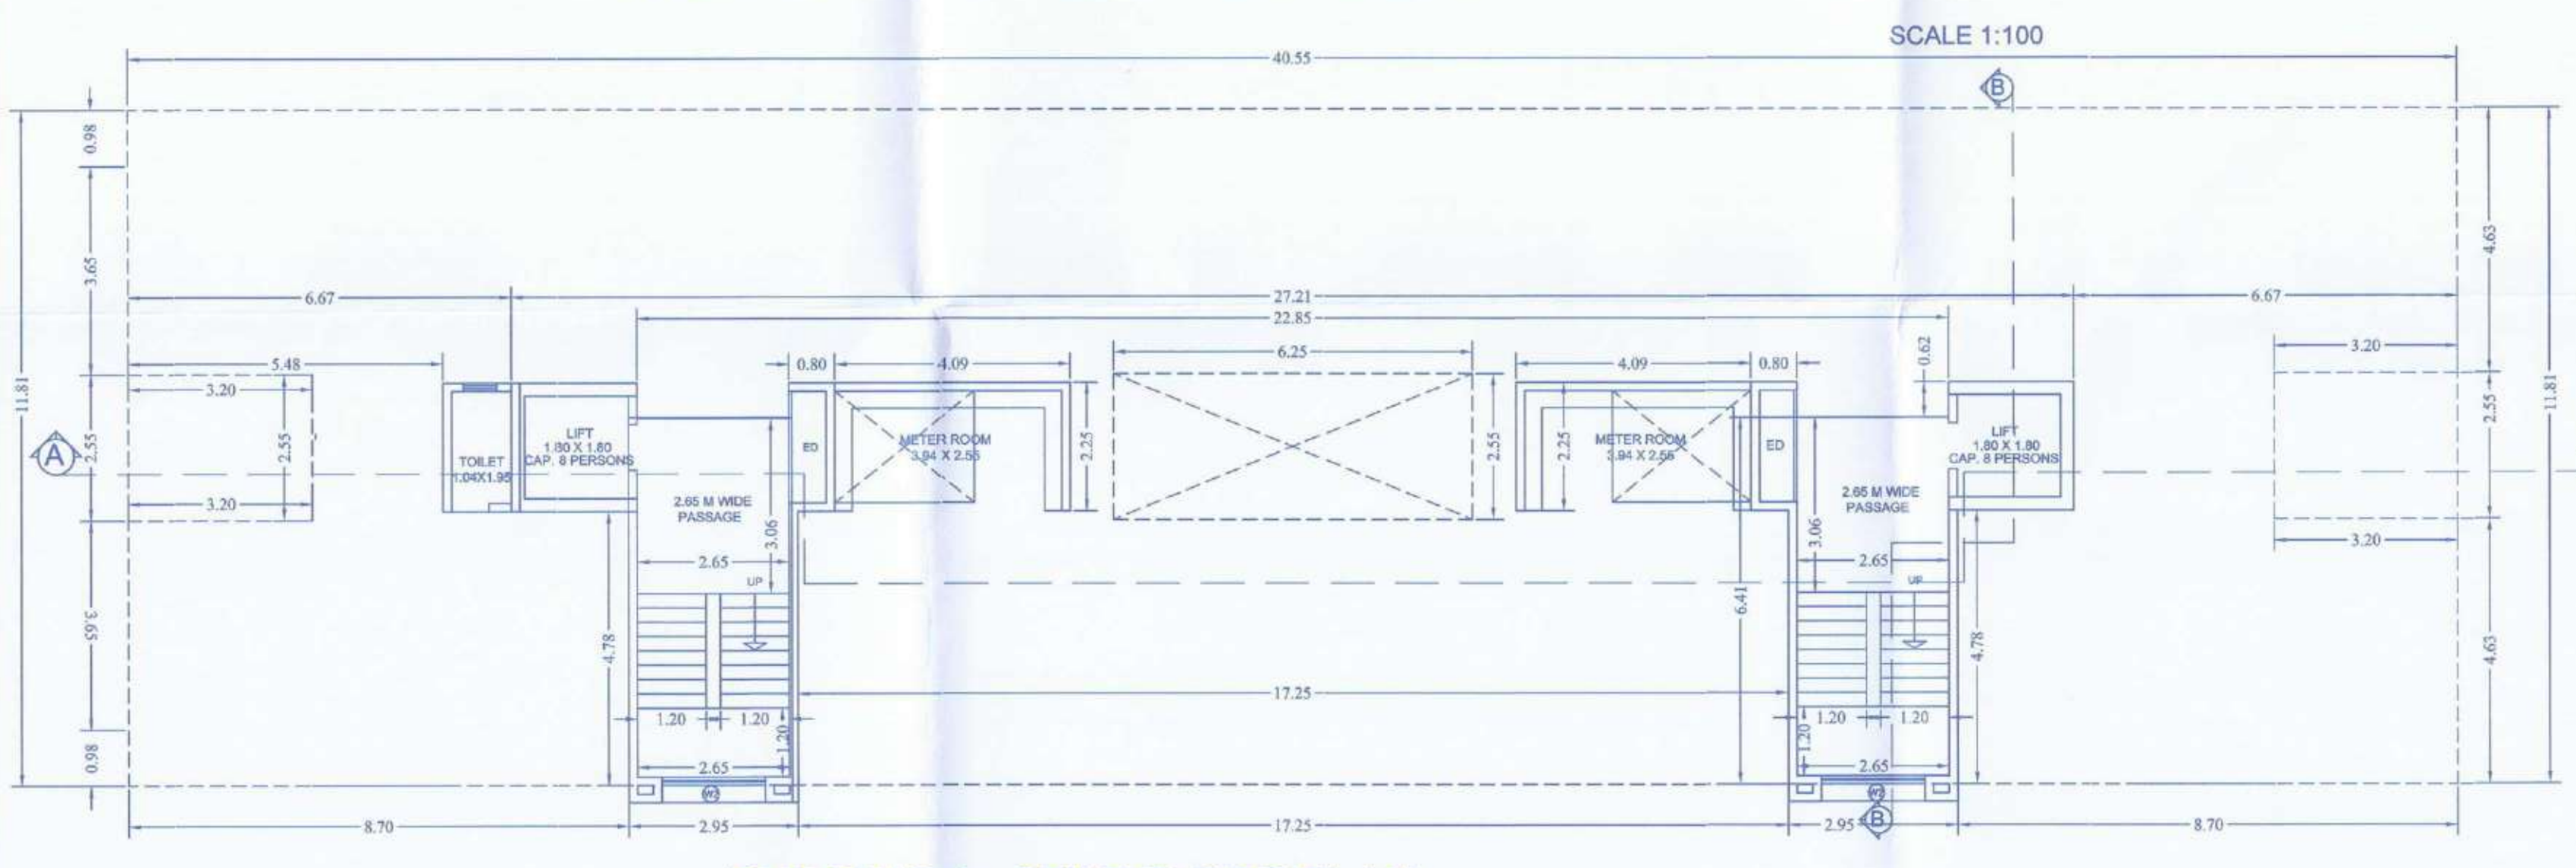


BUILDING 4 - STILT FLOOR PLAN SCALE 1:100

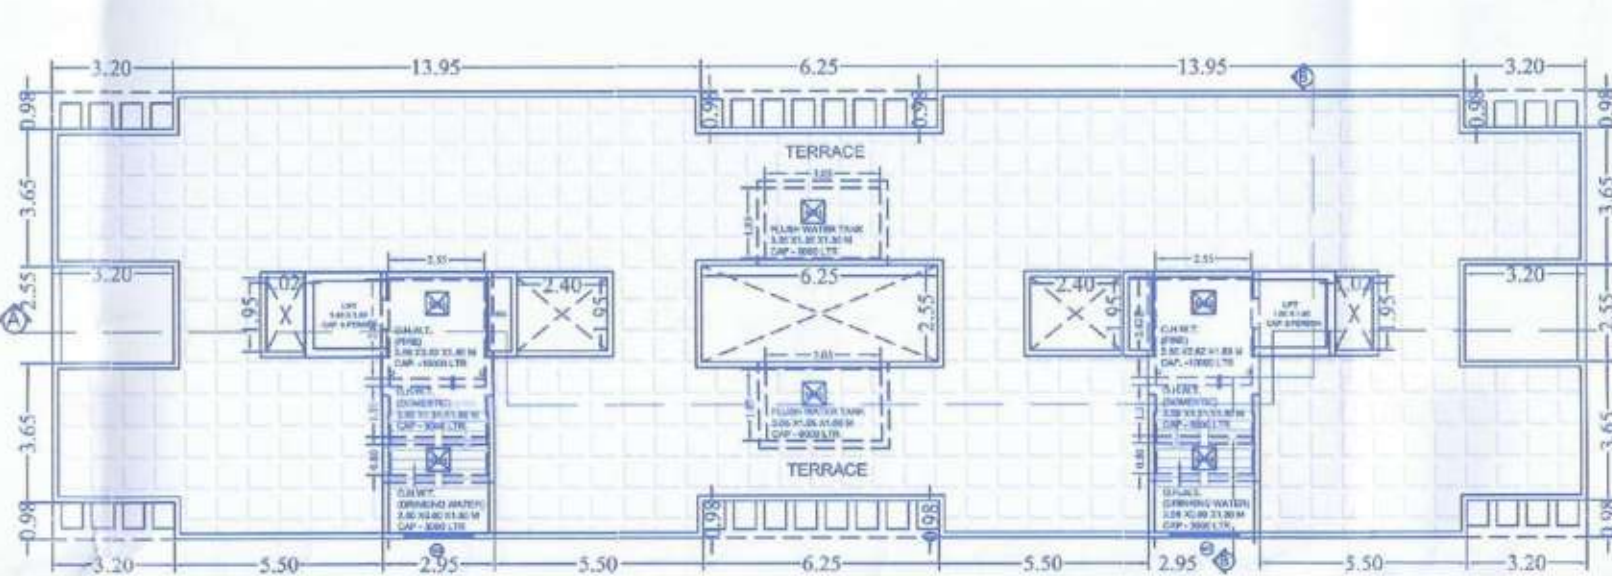

BUILDING 4 - TERRACE FLOOR PLAN SCALE 1:200

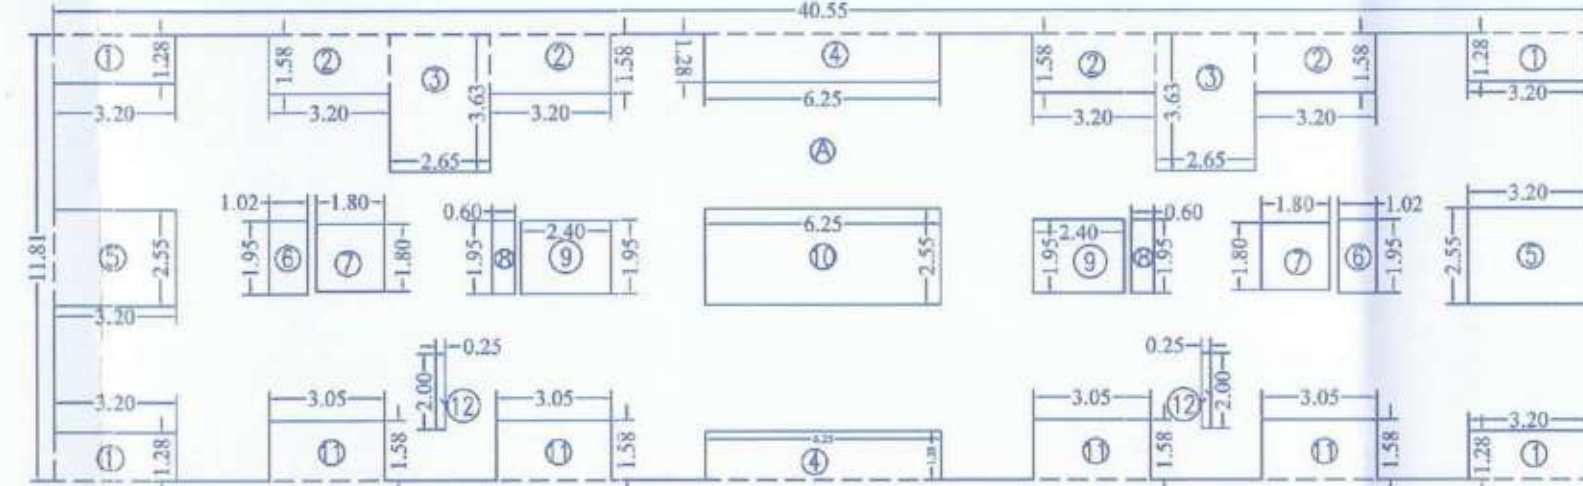

BUILDING 4 - TYPICAL 1ST, 2ND, 3RD, 4TH, 5TH, 6TH AND 7TH FLOOR AREA KEY PLAN SCALE 1:200

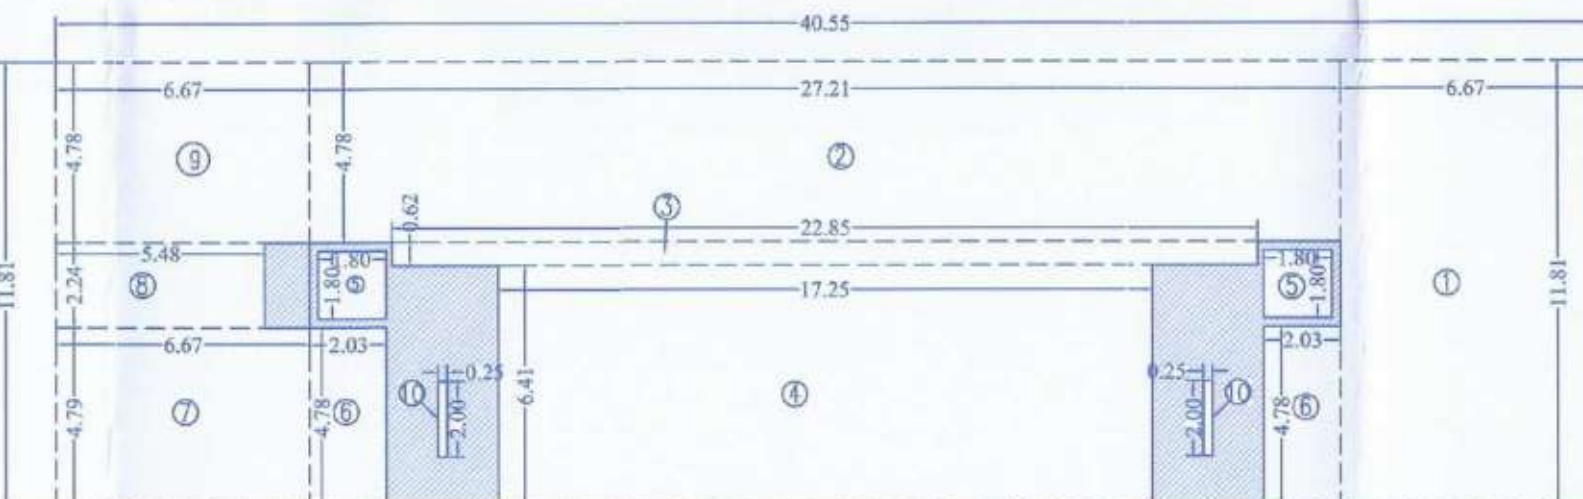

BUILDING 4 - STILT FLOOR KEY PLAN SCALE 1:200

AREA CALCULATION FOR TYPICAL 1ST, 2ND, 3RD, 4TH, 5TH, 6TH AND 7TH FLOOR PLAN - BLOCK A	
A. 40.55 X 11.81 X 1 =	478.89 SQ.M
DEDUCTION	
1) 3.20 X 1.28 X 4 =	16.38 SQ.M
2) 3.20 X 1.58 X 4 =	20.22 SQ.M
3) 2.65 X 3.83 X 2 =	19.23 SQ.M
4) 6.25 X 1.28 X 2 =	16.00 SQ.M
5) 3.20 X 2.55 X 2 =	16.32 SQ.M
6) 1.02 X 1.55 X 2 =	3.97 SQ.M
7) 1.80 X 1.80 X 2 =	6.48 SQ.M
8) 0.60 X 1.95 X 2 =	2.34 SQ.M
9) 2.40 X 1.95 X 2 =	9.36 SQ.M
10) 6.25 X 2.55 X 1 =	15.93 SQ.M
11) 3.05 X 1.58 X 4 =	19.27 SQ.M
12) 0.25 X 2.00 X 2 =	1.00 SQ.M
TOTAL DEDUCTION =	146.50 SQ.M
NET BUILT UP AREA =	332.39 SQ.M

BUILT UP AREA STATEMENT FOR TYPICAL BUILDING - 4	
FLOOR	B.U.P. AREA
FIRST	332.39
SECOND	332.39
THIRD	332.39
FOURTH	332.39
FIFTH	332.39
SIXTH	332.39
SEVENTH	332.39
TOTAL	2386.09

AREA CALCULATION FOR STILT FLOOR	
A. 40.55 X 11.81 X 1 =	478.89 SQ.M
DEDUCTION	
1) 6.67 X 11.81 X 1 =	78.77 SQ.M
2) 27.21 X 4.78 X 1 =	130.06 SQ.M
3) 22.85 X 0.62 X 1 =	14.16 SQ.M
4) 17.25 X 6.41 X 1 =	110.57 SQ.M
5) 1.80 X 1.80 X 2 =	6.48 SQ.M
6) 2.03 X 4.78 X 2 =	19.40 SQ.M
7) 6.67 X 4.78 X 1 =	31.94 SQ.M
8) 5.48 X 2.24 X 1 =	12.27 SQ.M
9) 6.67 X 4.78 X 1 =	31.88 SQ.M
10) 0.25 X 2.00 X 2 =	1.00 SQ.M
TOTAL DEDUCTION =	436.53 SQ.M
NET BUILT UP AREA =	42.36 SQ.M

AREA DESCRIPTION - BUILDING 4 - EWS

1. BUILTUP AREA ON STILT FLOOR	42.36 SQ.M
2. BUILTUP AREA OF (1,2,3,4,5,6,7) EACH FLOOR	332.39 SQ.M
3. TOTAL BUILTUP AREA OF BUILDING	2386.09 SQ.M
4. RERA CARPET AREA OF EACH TENAMENT	29.38 SQ.M
5. NUMBER OF TENAMENT IN BUILDING 4	56
6. HEIGHT OF BUILDING	23.80 MTR

(WALLING)

EXTERNAL WALLING = 150 MM THK.

INTERNAL WALLING = 150 MM THK.

SCHEDULE OF DOOR AND WINDOWS

DOOR	TYPE	SIZE	LOCATION ROOM	AREA 10% OF FLOOR AREA OF ROOM
1	D	1.00 X 2.10 M	LIVING ROOM	
2	D	0.90 X 2.10 M	BED ROOM	
3	D	0.75 X 2.10 M	W.C./BATH	
4	D	0.90 X 2.10 M	LIVING ROOM	
5	W	1.50 X 1.20 M	LIVING ROOM	0.90 SQ.M
6	W	0.53 X 1.20 M	BED ROOM	0.63 SQ.M
7	W	1.50 X 1.20 M	STAIRCASE	1.17 SQ.M
8	W	0.60 X 0.90 M	C. TOILET	0.54 SQ.M

PROJECT

COMPLETION DRAWING FOR FULL O.C. PROPOSED FOR BUILDING AND CONVENIENCE SHOPPING AT SURVEY NO - 162/9/1 AND 162/9/2, FURSUNGI, TAL - HAVELI, DIST - PUNE 412308

ASHTANAYAK REALTY THROUGH MR. SAGAR DILIP RUKARI

SIGNATURE OF OWNER

AR. SHREYASH SUNEEL RUKARI

CA/2013/1593

SIGNATURE OF LIC ARCHITECT

STUDIO 24

2134, Sadashiv Peth, Vijaynagar colony,


Adishthan, Office #6, Off Tilak Road,

Pune - 411030, India. Phone 020 - 24324458

SCALE DATE DRAWN BY CHECKED BY

1:100 29.12.2025 VASIM SHREASH

Accepted as completion plans as
accompaniments of acceptance Full OC by this
letter under No. EEB/PMAY/A
Date: 20/20 Date: 20/20
Executive Engineer Building Permission Cell/PMAY/A
MHADA

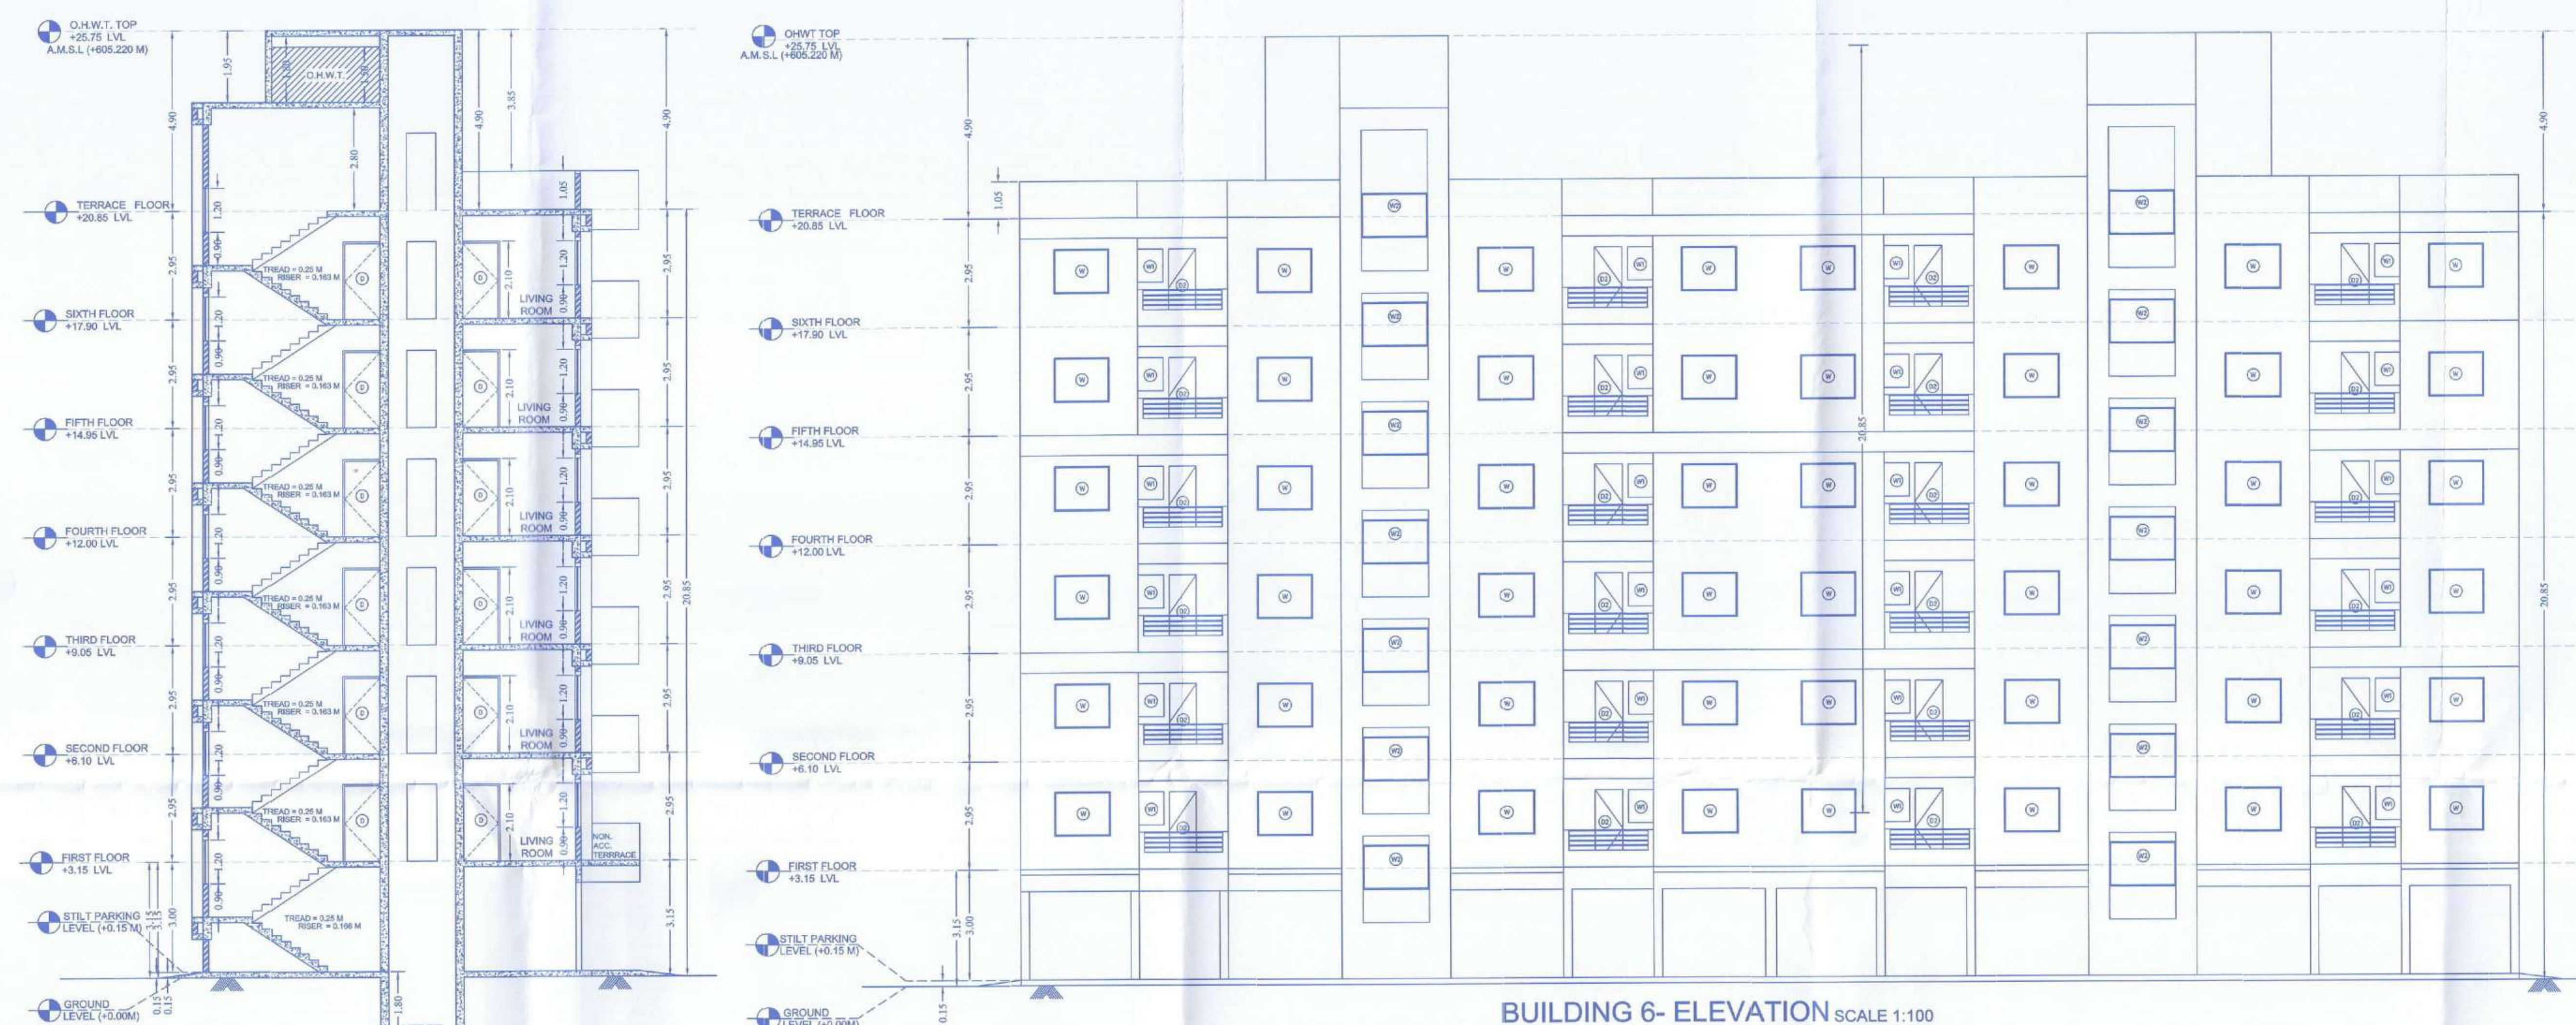


BUILDING 6 WING B				
FLAT NO	TYPE	RERA CARPET	BALCONY	DRY BALCONY
B-101	EWS	29.38	0	2.54
B-102	EWS	29.38	0	2.54
B-103	EWS	29.38	0	2.54
B-104	EWS	29.38	0	2.54
B-201	EWS	29.38	0	2.54
B-202	EWS	29.38	0	2.54
B-203	EWS	29.38	0	2.54
B-204	EWS	29.38	0	2.54
B-301	EWS	29.38	0	2.54
B-302	EWS	29.38	0	2.54
B-303	EWS	29.38	0	2.54
B-304	EWS	29.38	0	2.54
B-401	EWS	29.38	0	2.54
B-402	EWS	29.38	0	2.54
B-403	EWS	29.38	0	2.54
B-404	EWS	29.38	0	2.54
B-501	EWS	29.38	0	2.54
B-502	EWS	29.38	0	2.54
B-503	EWS	29.38	0	2.54
B-504	EWS	29.38	0	2.54
B-601	EWS	29.38	0	2.54
B-602	EWS	29.38	0	2.54
B-603	EWS	29.38	0	2.54
B-604	EWS	29.38	0	2.54


BUILDING 6 - WING A				
FLAT NO	TYPE	RERA CARPET	BALCONY	DRY BALCONY
A-101	EWS	29.38	0	2.54
A-102	EWS	29.38	0	2.54
A-103	EWS	29.38	0	2.54
A-104	EWS	29.38	0	2.54
A-201	EWS	29.38	0	2.54
A-202	EWS	29.38	0	2.54
A-203	EWS	29.38	0	2.54
A-204	EWS	29.38	0	2.54
A-301	EWS	29.38	0	2.54
A-302	EWS	29.38	0	2.54
A-303	EWS	29.38	0	2.54
A-304	EWS	29.38	0	2.54
A-401	EWS	29.38	0	2.54
A-402	EWS	29.38	0	2.54
A-403	EWS	29.38	0	2.54
A-404	EWS	29.38	0	2.54
A-501	EWS	29.38	0	2.54
A-502	EWS	29.38	0	2.54
A-503	EWS	29.38	0	2.54
A-504	EWS	29.38	0	2.54
A-601	EWS	29.38	0	2.54
A-602	EWS	29.38	0	2.54
A-603	EWS	29.38	0	2.54
A-604	EWS	29.38	0	2.54

BUILDING 6 - SECTION BB SCALE 1:100


BUILDING 6 - ELEVATION SCALE 1:100

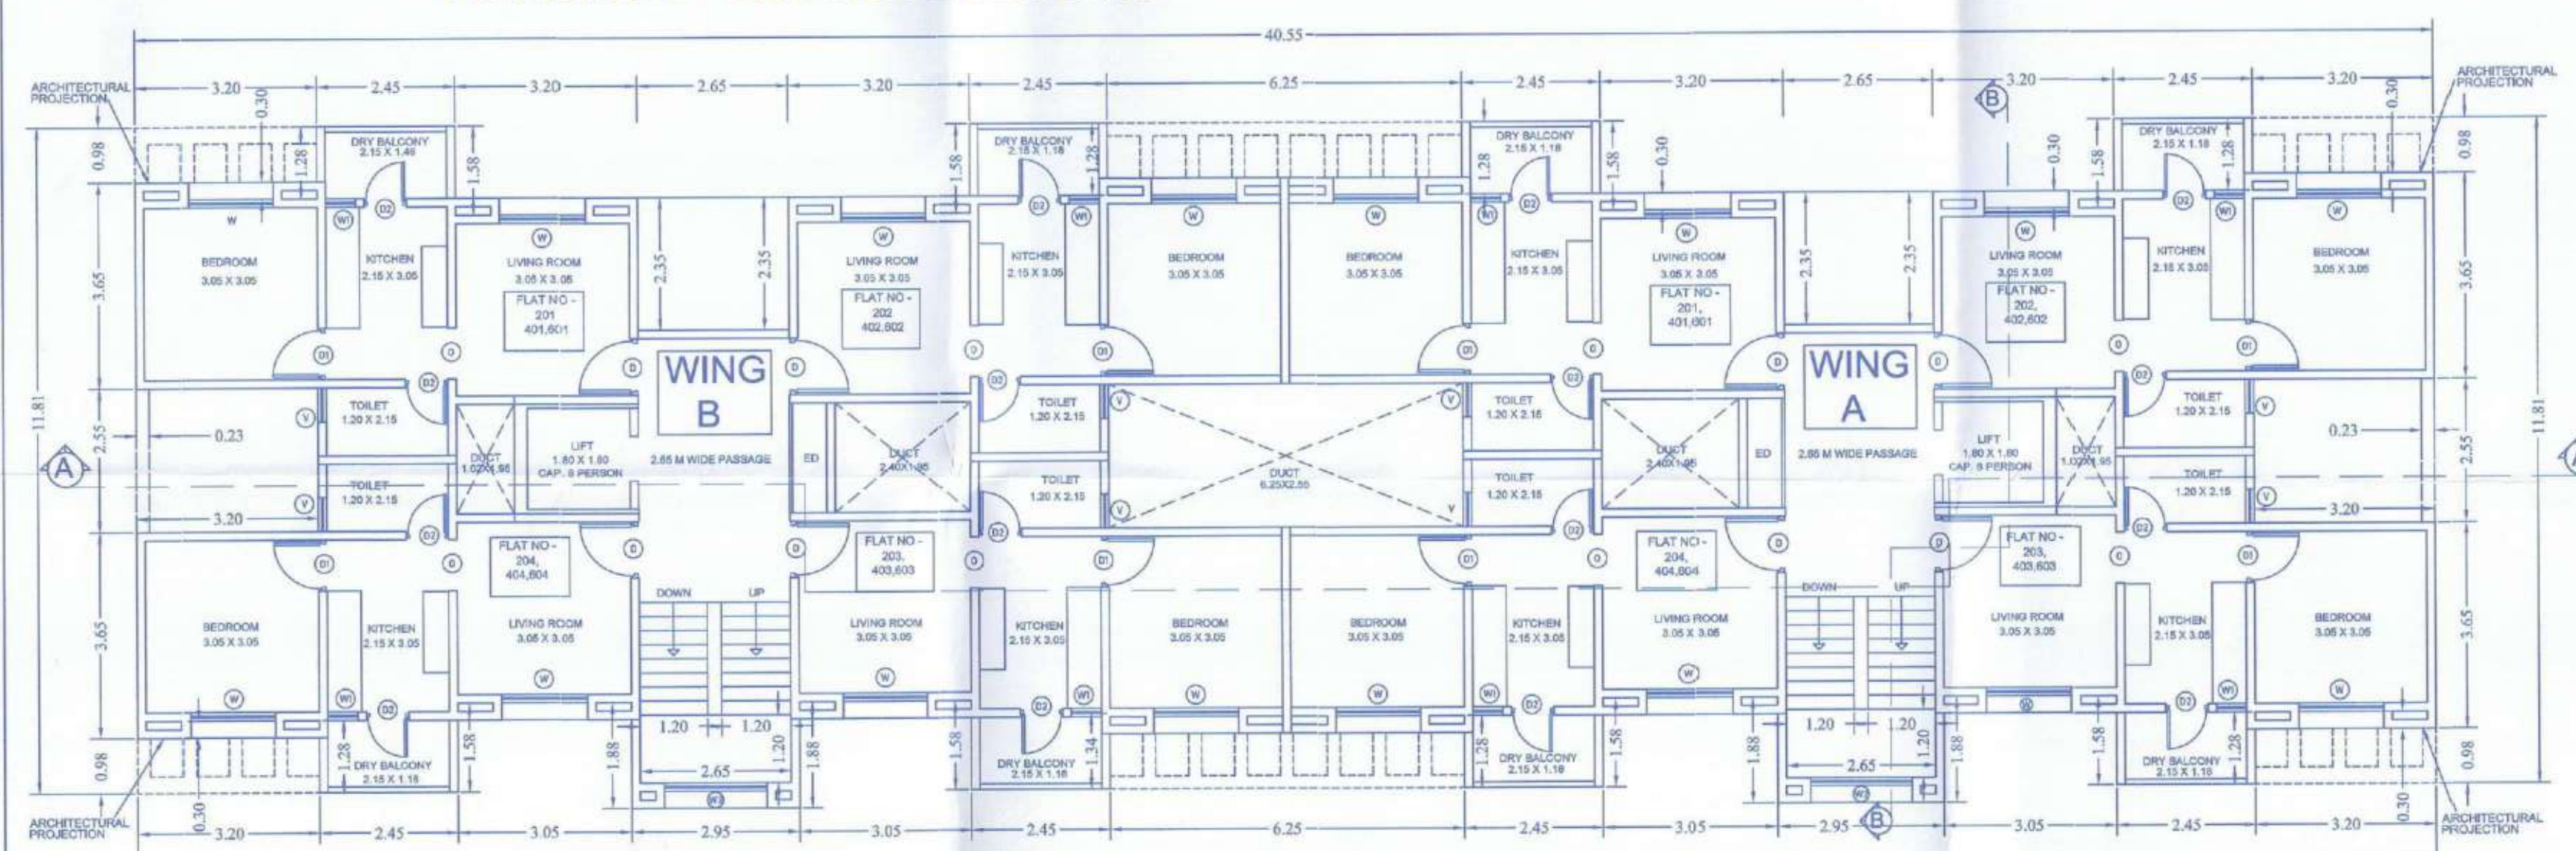

BUILDING 6 - TYPICAL 2ND, 4TH AND 6TH FLOOR PLAN SCALE 1:100

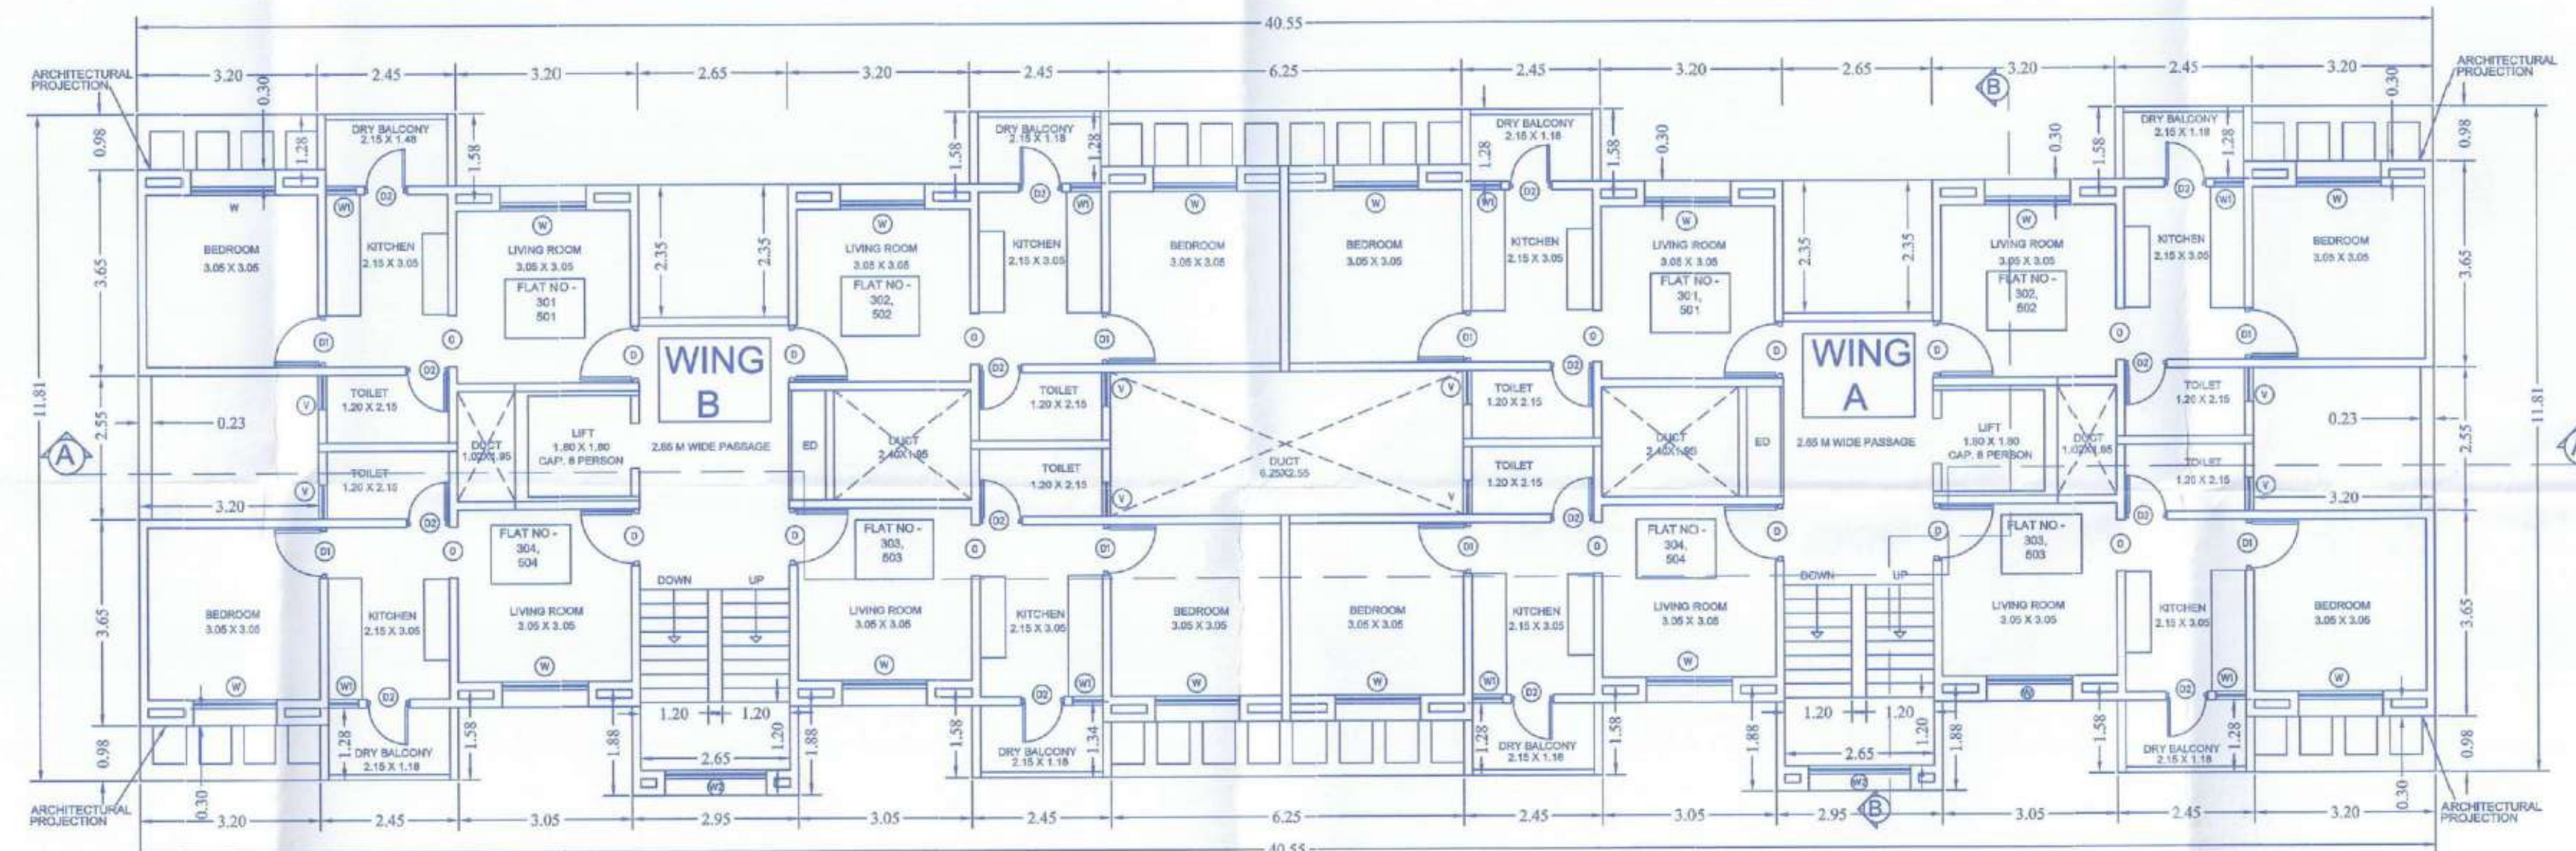


BUILDING 6 - TYPICAL 3RD AND 5TH FLOOR PLAN SCALE 1:100

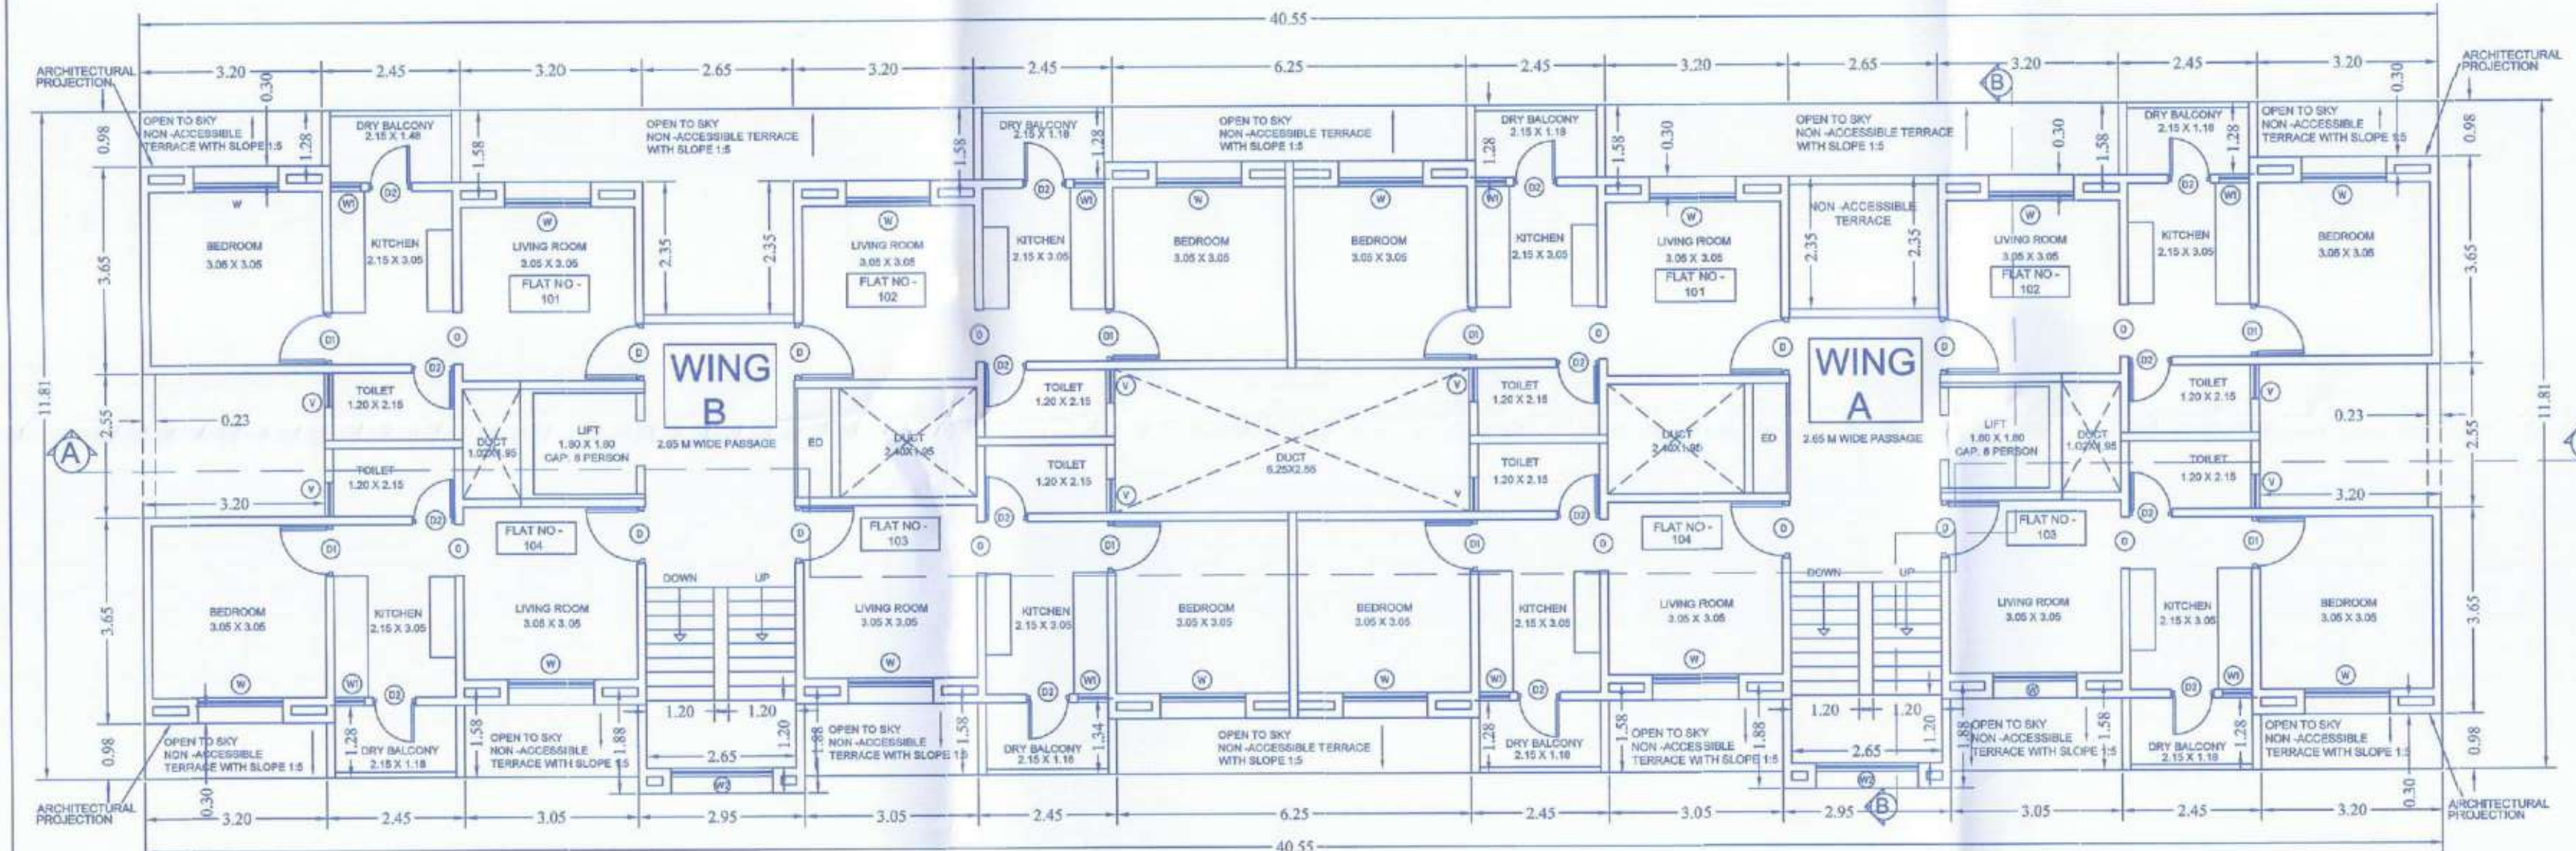


BUILDING 6 - FIRST FLOOR PLAN SCALE 1:100

BUILDING 6 - TERRACE FLOOR PLAN SCALE 1:200

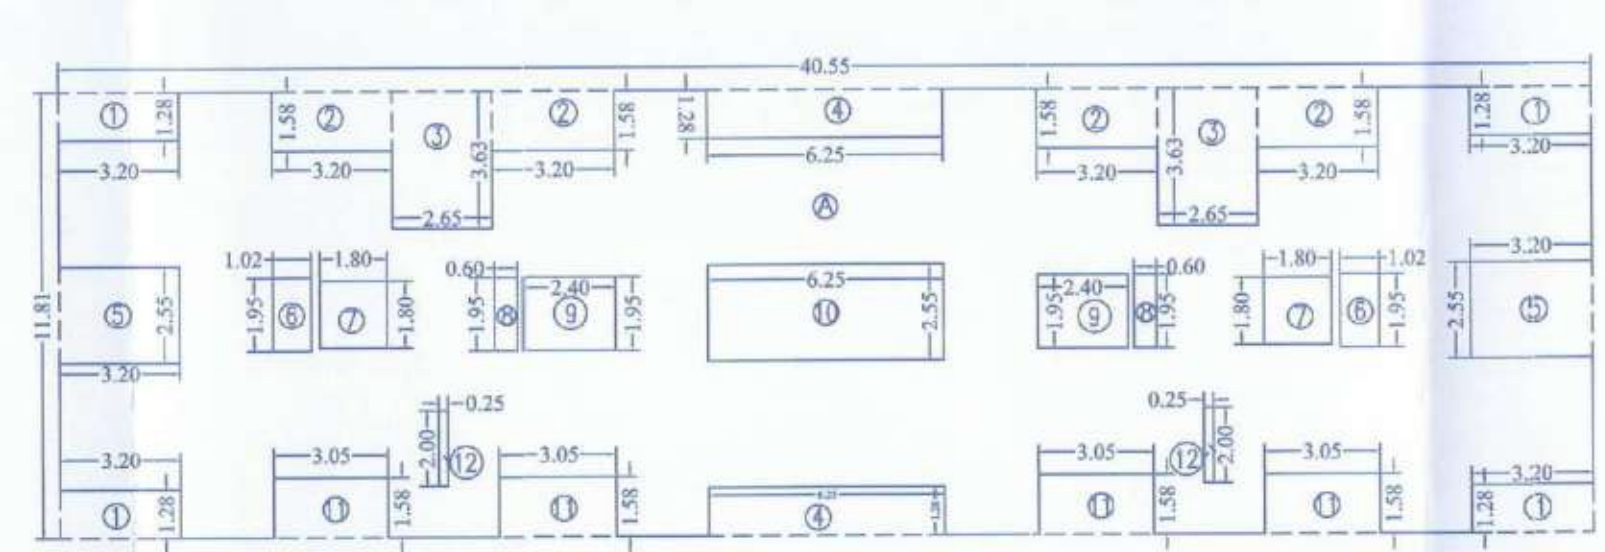

BUILDING 6 - TYPICAL 1ST, 2ND, 3RD, 4TH, 5TH AND 6TH FLOOR AREA KEY PLAN SCALE 1:200

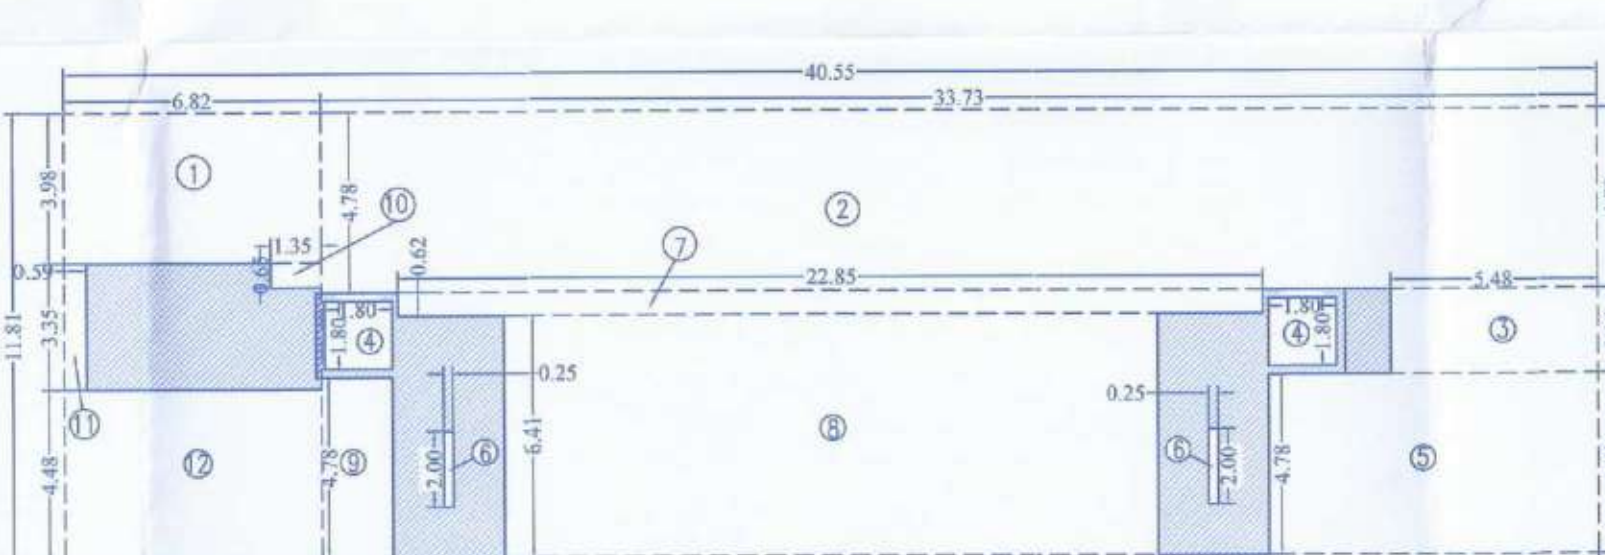

BUILDING 6 - STILT FLOOR KEY PLAN SCALE 1:100

AREA CALCULATION FOR TYPICAL 1ST, 2ND, 3RD, 4TH, 5TH, AND 6TH FLOOR PLAN - BLOCK A	
A 40.55 X 11.81 X 1	= 478.89 SQ.M
DEDUCTION	
1) 3.20 X 1.28 X 4	= 16.38 SQ.M
2) 3.20 X 1.58 X 4	= 20.22 SQ.M
3) 2.65 X 3.55 X 2	= 18.25 SQ.M
4) 6.25 X 1.25 X 2	= 15.62 SQ.M
5) 3.20 X 2.55 X 2	= 16.32 SQ.M
6) 1.02 X 1.95 X 2	= 3.97 SQ.M
7) 1.80 X 1.80 X 2	= 6.48 SQ.M
8) 0.80 X 1.95 X 2	= 2.34 SQ.M
9) 2.40 X 1.95 X 2	= 9.36 SQ.M
10) 6.25 X 2.55 X 1	= 15.93 SQ.M
11) 3.05 X 1.55 X 4	= 19.27 SQ.M
12) 0.25 X 2.00 X 2	= 1.00 SQ.M
TOTAL DEDUCTION	= 145.50 SQ.M
NET BUILT UP AREA	= 332.39 SQ.M

BUILT UP AREA STATEMENT FOR TYPICAL BUILDING - 6			
FLOOR	B.U.P. AREA	NO OF TENE.	
STILT	62.04	-	
FIRST	332.39	8	
SECOND	332.39	8	
THIRD	332.39	8	
FOURTH	332.39	8	
FIFTH	332.39	8	
SIXTH	332.39	8	
TOTAL	2056.38	48	

AREA CALCULATION FOR STILT FLOOR	
A 40.55 X 11.81 X 1	= 478.89 SQ.M
DEDUCTION	
1) 6.82 X 3.98 X 1	= 27.14 SQ.M
2) 33.73 X 4.78 X 1	= 161.22 SQ.M
3) 5.48 X 2.25 X 1	= 12.33 SQ.M
4) 1.80 X 1.80 X 2	= 6.48 SQ.M
5) 8.70 X 4.78 X 1	= 41.58 SQ.M
6) 0.25 X 2.00 X 2	= 1.00 SQ.M
7) 22.85 X 0.82 X 1	= 14.16 SQ.M
8) 17.25 X 6.41 X 1	= 110.57 SQ.M
9) 1.88 X 4.78 X 1	= 8.98 SQ.M
10) 1.35 X 0.65 X 1	= 0.87 SQ.M
11) 0.50 X 3.35 X 1	= 1.67 SQ.M
12) 6.82 X 4.48 X 1	= 30.55 SQ.M
TOTAL DEDUCTION	= 416.85 SQ.M
NET BUILT UP AREA	= 62.04 SQ.M

AREA DESCRIPTION - EWS - BUILDING 6	
1. BUILT UP AREA ON STILT FLOOR	62.04 SQ.M
2. BUILT UP AREA OF (1,2,3,4,5,6) EACH FLOOR	332.39 SQ.M
3. TOTAL BUILT UP AREA OF BUILDING 6	2056.38 SQ.M
4. RERA CARPET AREA OF EACH TENAMENT	29.38 SQ.M
5. NUMBER OF TENAMENTS IN BUILDING 6	48
6. HEIGHT OF BUILDING	20.85 MTR

(WALLING)
EXTERNAL WALLING = 150 MM THICK
INTERNAL WALLING = 150 MM THICK


SCHEDULE OF DOOR AND WINDOWS			
SR NO	TYPE	SIZE	LOCATION ROOM
1	D	1.00 X 2.10 M	LIVING ROOM
2	D	1.00 X 2.10 M	BED ROOM
3	D	0.75 X 2.10 M	W.C. BATH
4	V	0.80 X 2.10 M	LIVING ROOM
5	V	0.80 X 2.10 M	BED ROOM
6	V	0.80 X 2.10 M	W.C. BATH
7	V	0.80 X 2.10 M	LIVING ROOM
8	V	0.80 X 2.10 M	BED ROOM
9	V	0.80 X 2.10 M	W.C. BATH
10	V	0.80 X 2.10 M	LIVING ROOM
11	V	0.80 X 2.10 M	BED ROOM
12	V	0.80 X 2.10 M	W.C. BATH

PROJECT
COMPLETION DRAWING FOR FULL O.C. PROPOSED FOR BUILDING AND CONVENIENCE SHOPPING AT SURVEY NO - 162/9/1 AND 162/9/2, FURSUNGI, TAL - HAVELI, DIST - PUNE 412308


ASHTAVINAYAK REALTY THROUGH
MR. SAGAR DILIP RUKARI
SIGNATURE OF OWNER

AR. SHREYASH SUNIL RUKARI
CA2013/81593
SIGNATURE OF LIC ARCHITECT
STUDIO 24
THR. AR. SHREYASH SUNIL RUKARI
CA2013/81593
2134, Sadashiv Peth, Vijayanagar colony,
Adhishthan, Office #6, Off Tilak Road,
Pune - 411030, India. Phone 020 - 24324458
SCALE 1:100 DATE 29.12.2025 DRAWN BY VASIM CHECKED BY SHREASH


Accepted as completion plans as
accompaniments of acceptance Full OC by this
office under No. EEP/PMAY/MHADA
Date: 20/07/20 Date: 20/07/20
Executive Engineer Building Permission Cell/PMAY/A
MHADA

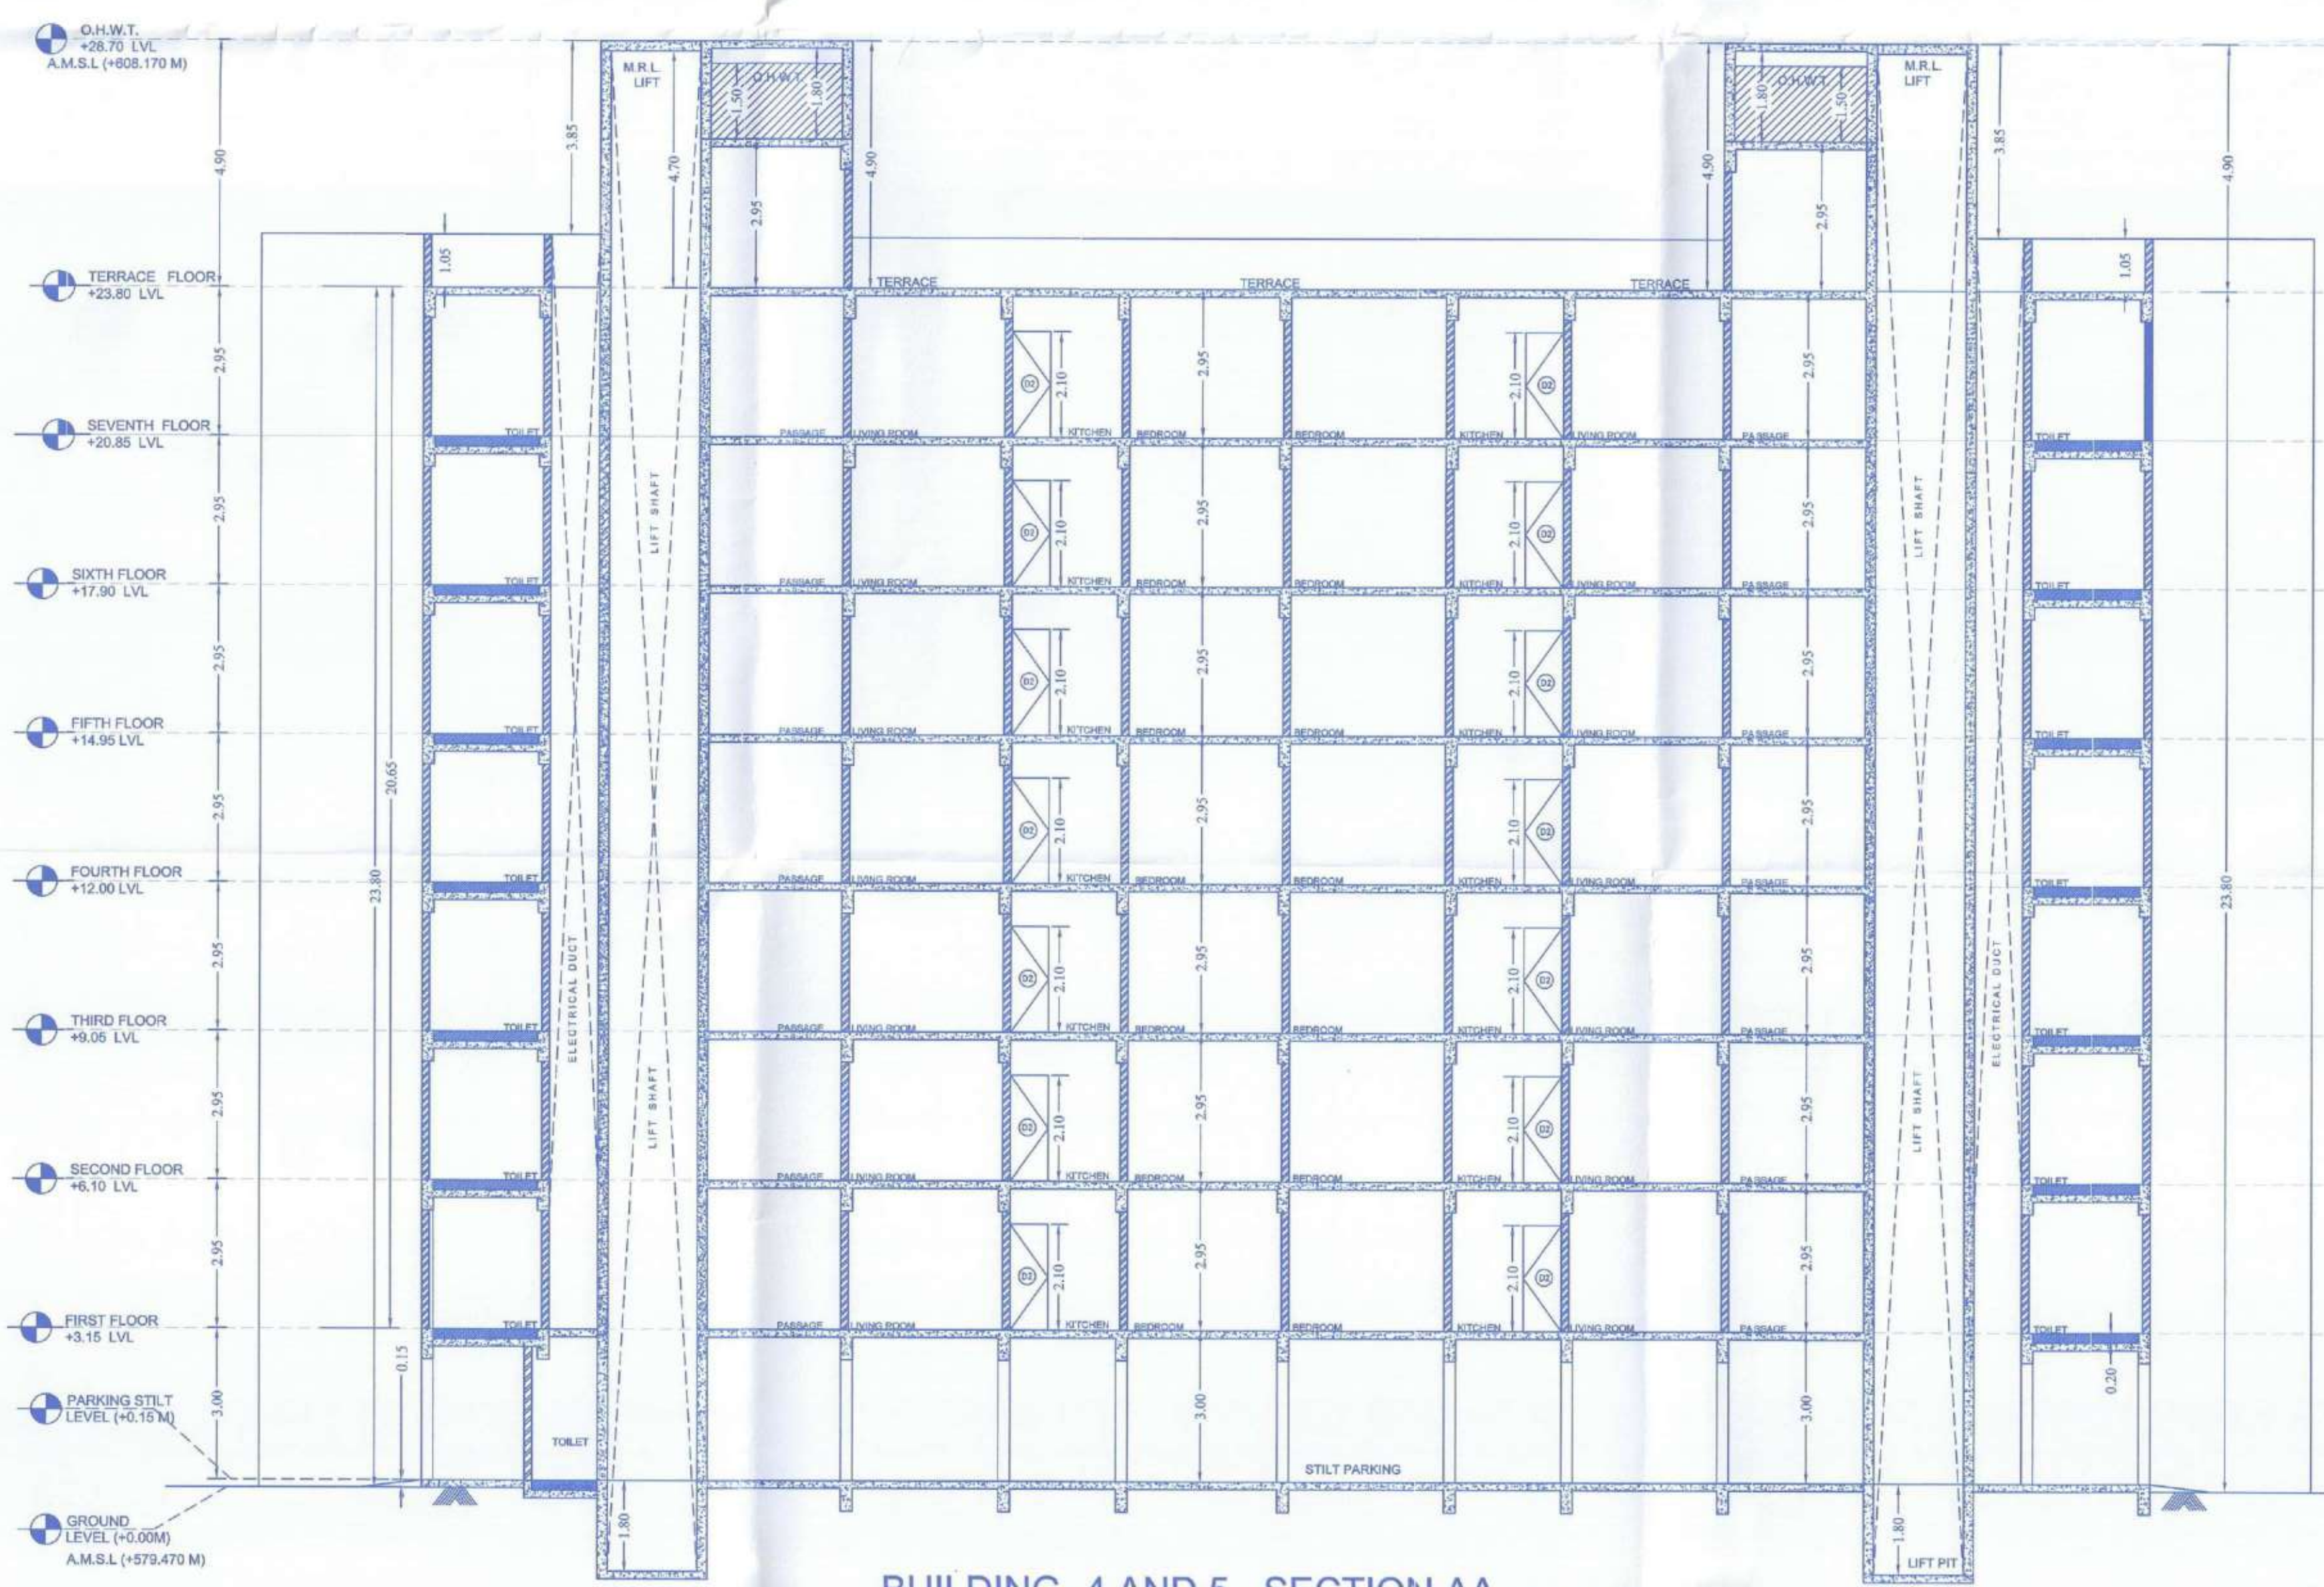


BUILDING- 4 AND 5 - SECTION AA SCALE 1:100

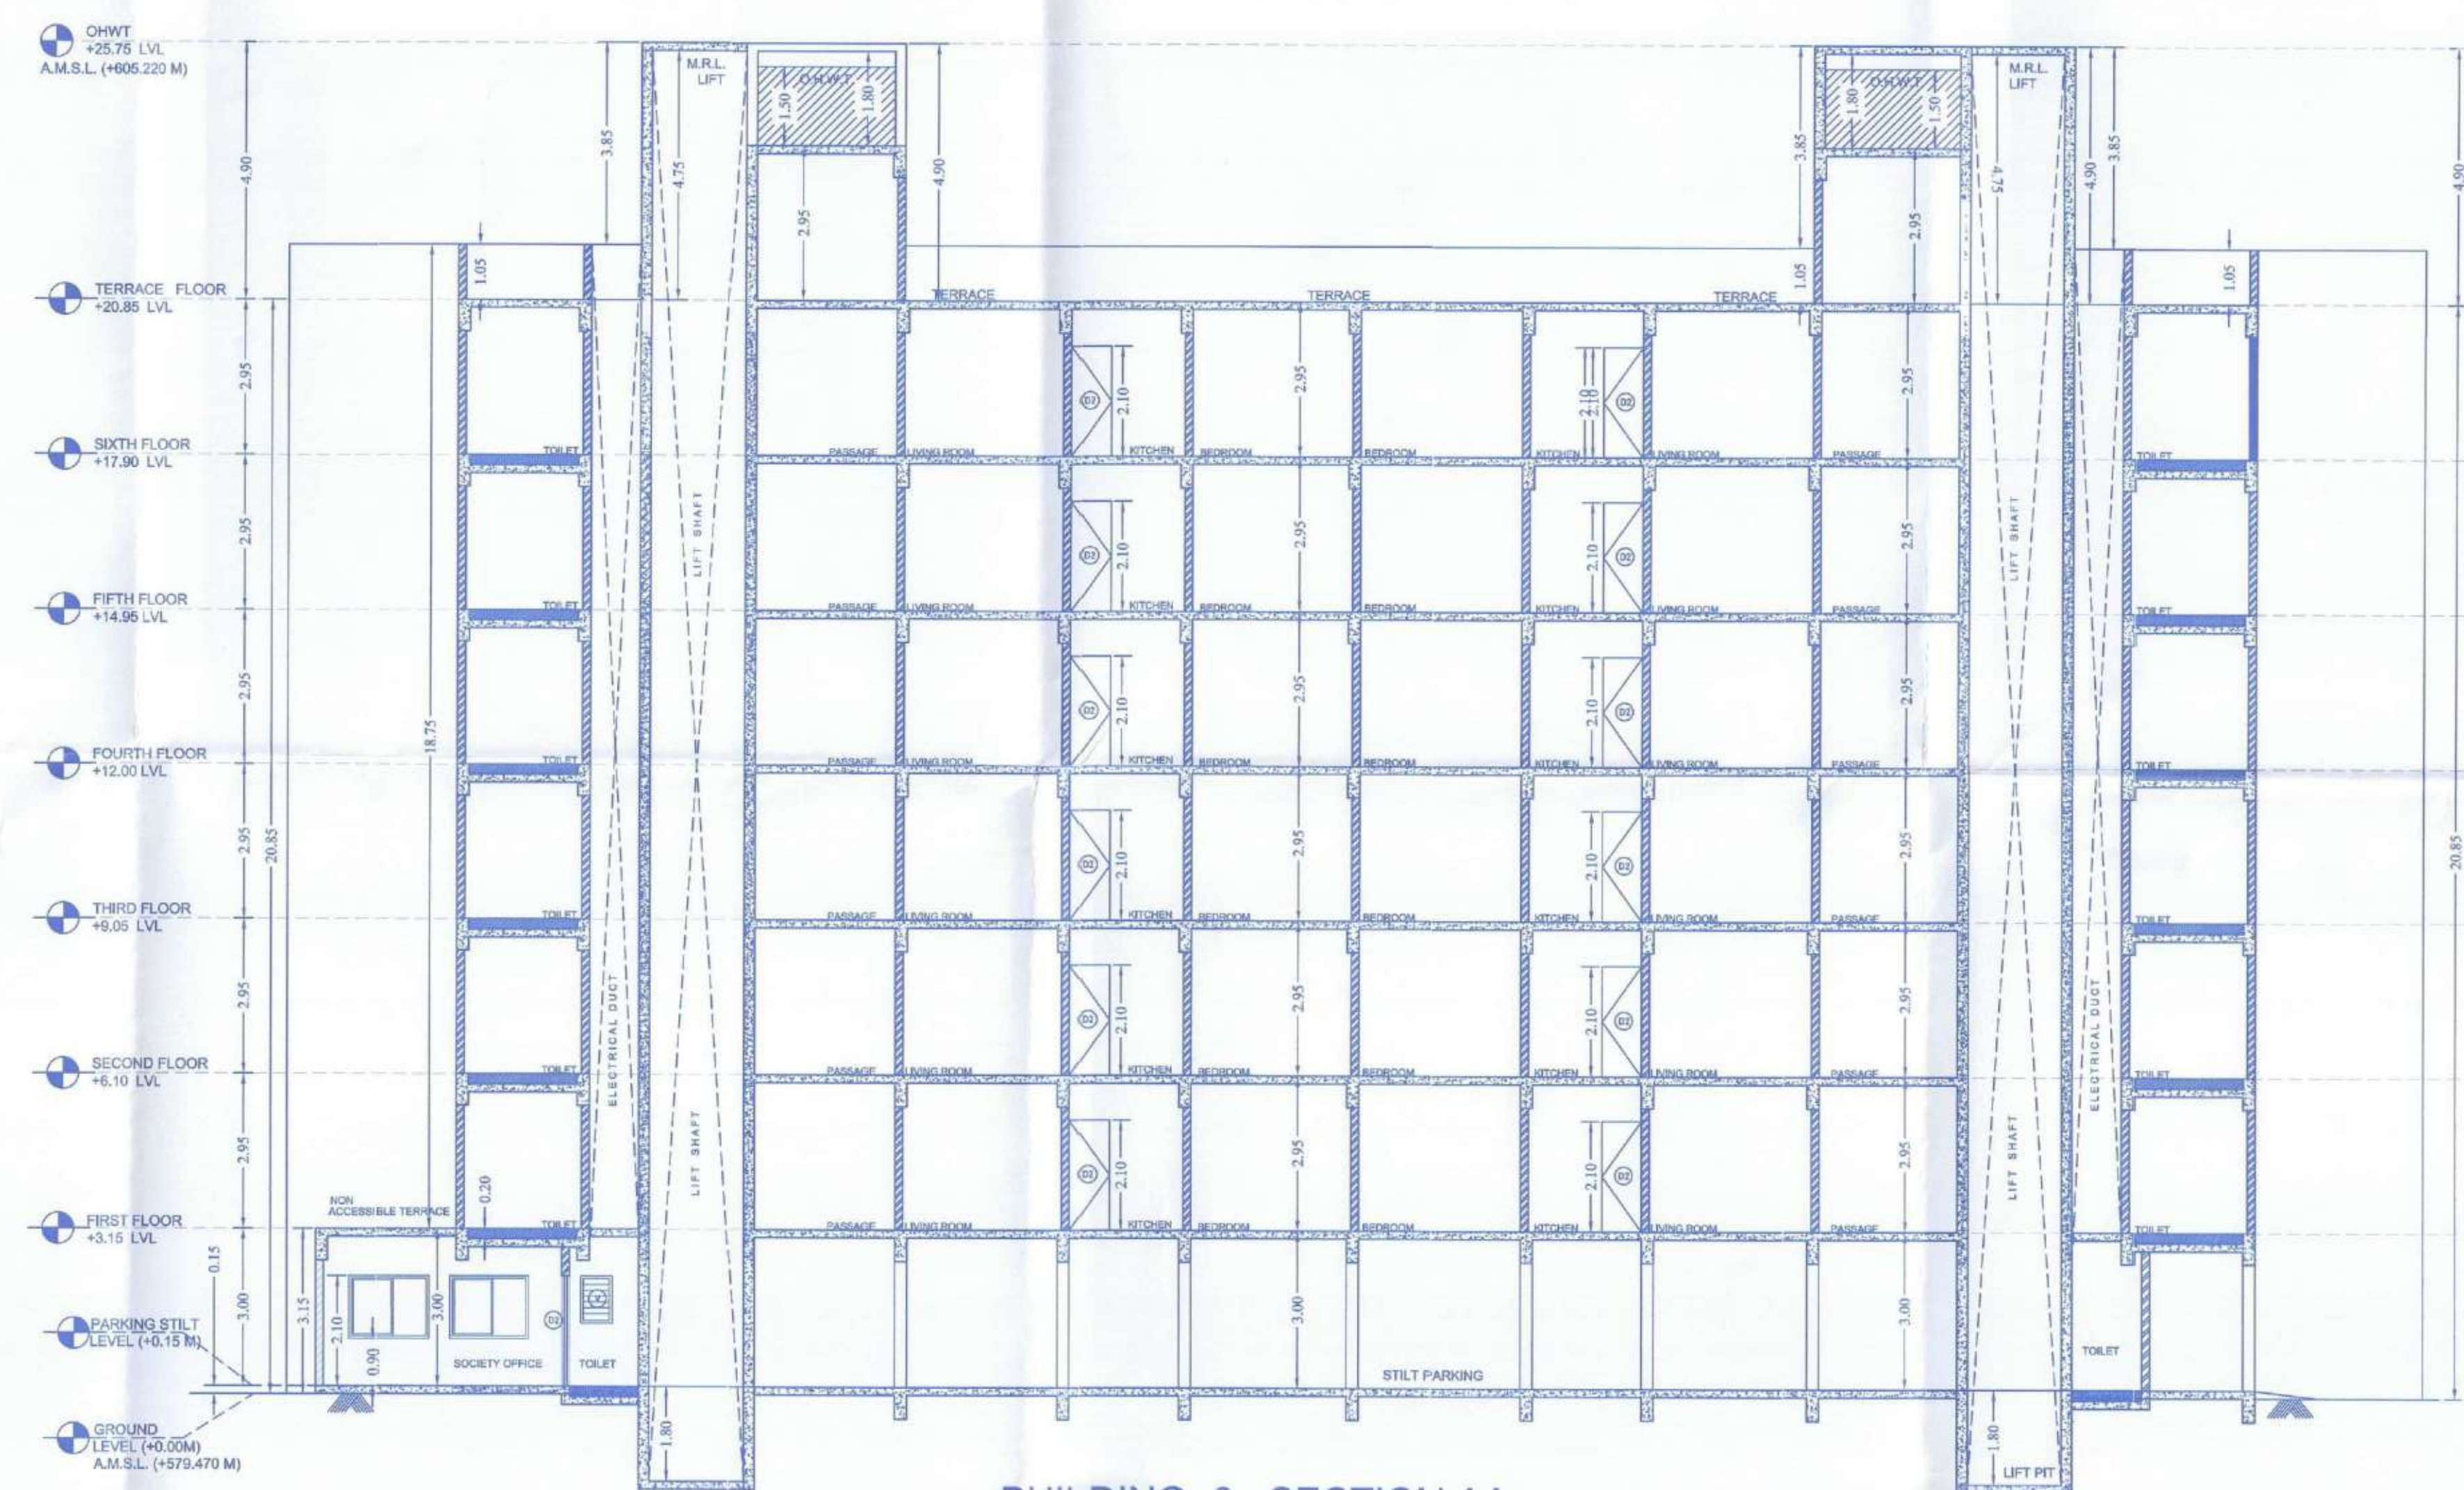


BUILDING- 6 - SECTION AA SCALE 1:100

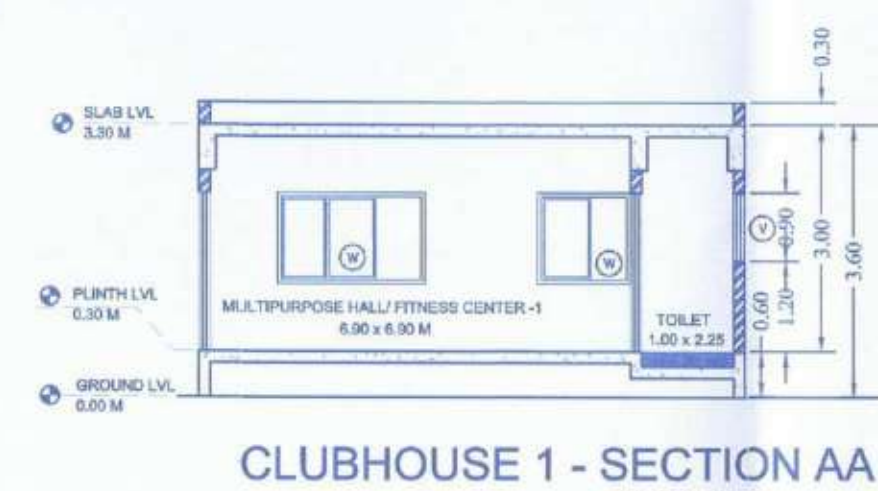


CLUBHOUSE 1 - SECTION AA

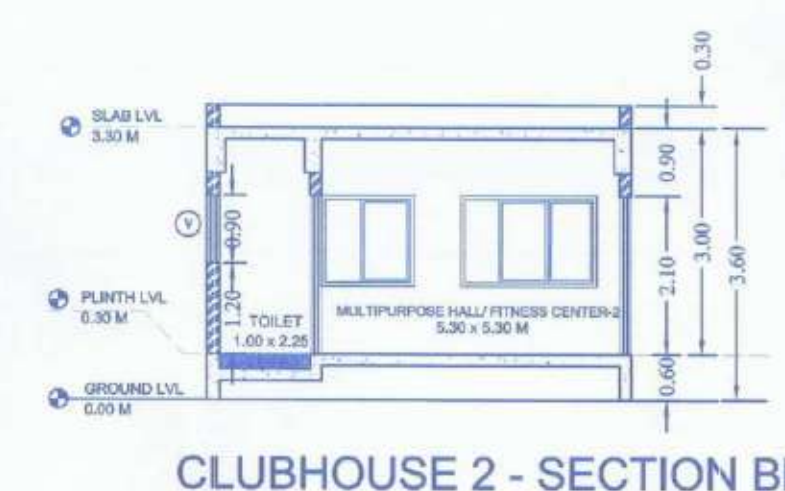


CLUBHOUSE 2 - SECTION BB

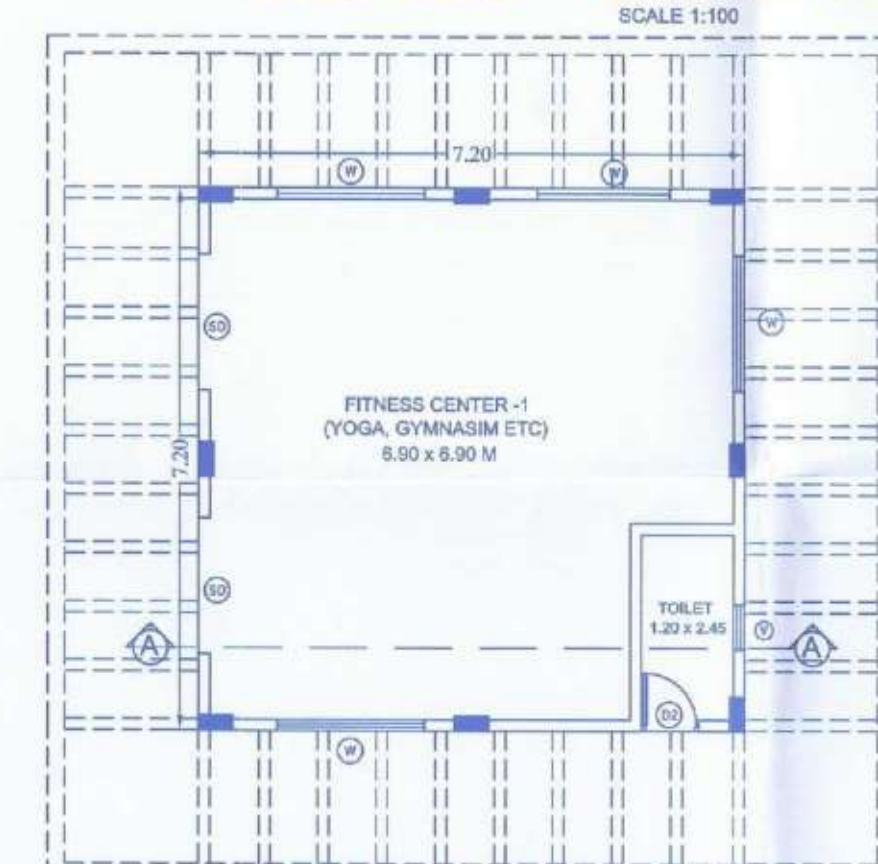

CLUBHOUSE 1 - PLAN
SCALE 1:100

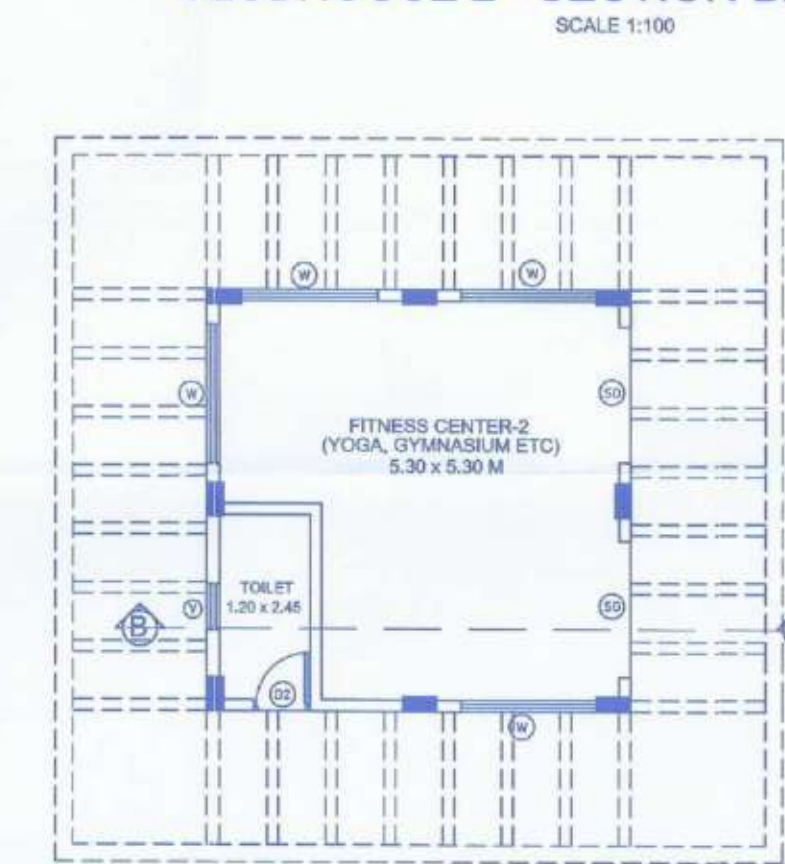


CLUBHOUSE 2 - PLAN
SCALE 1:100

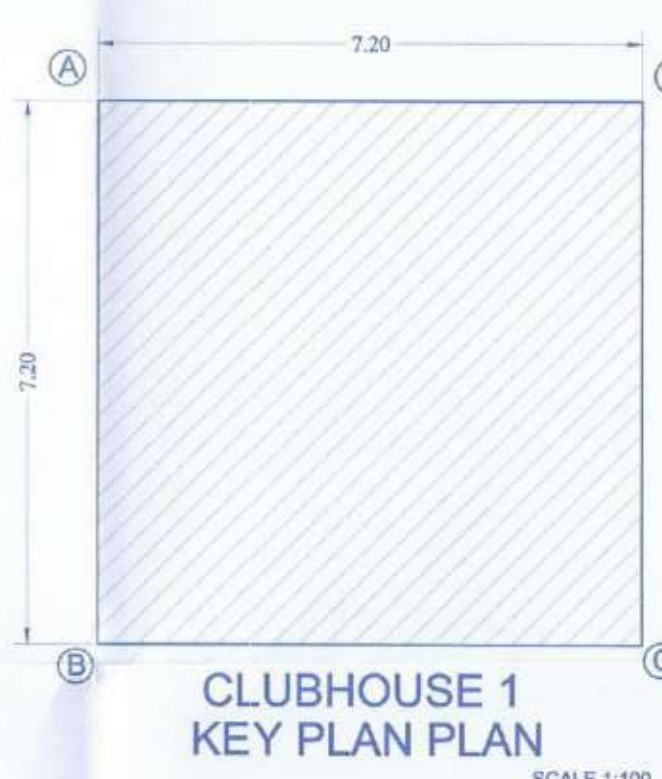

CLUBHOUSE 1
KEY PLAN PLAN

BUILT-UP AREA CALCULATION CLUBHOUSE - 1
BLOCK A, B, C, D
2.20 X 7.20 X 1 = 51.84 SQ.M
NET BUILT UP AREA = 51.84 SQ.M

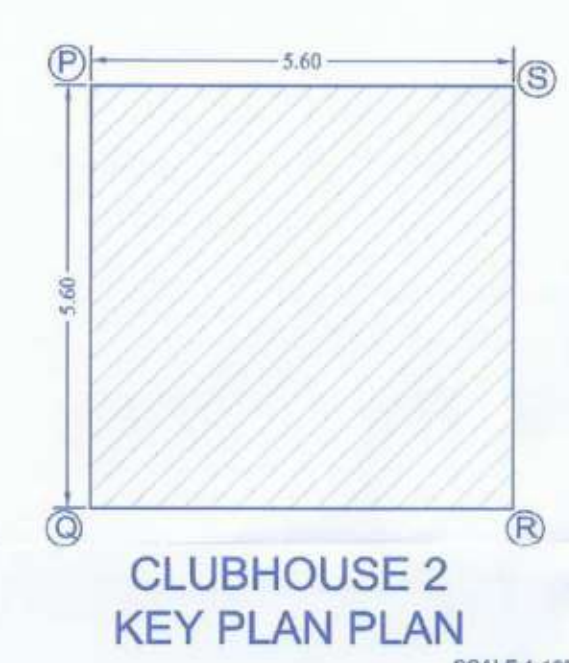

CLUBHOUSE 2
KEY PLAN PLAN

BUILT-UP AREA CALCULATION CLUBHOUSE - 2
BLOCK P, Q, R, S
5.80 X 5.80 X 1 = 31.36 SQ.M
NET BUILT UP AREA = 31.36 SQ.M

TOTAL BUILT UP AREA CLUBHOUSE
CLUBHOUSE-1 = 51.84 SQ.M
CLUBHOUSE-2 = 31.36 SQ.M
NET BUILT UP AREA = 83.20 SQ.M

AREA CALCULATION OF CLUB HOUSE	
TOTAL REQUIRED RG AREA	113.00 SQ.M
PERMISSIBLE BUILT UP AREA AT GROUND FLOOR (10% X RG AREA)	113.00 SQ.M
PERMISSIBLE BUILT UP AREA ON FIRST FLOOR (5% X RG AREA)	56.50 SQ.M
TOTAL PERMISSIBLE BUILT UP AREA (15% X RG AREA)	169.50 SQ.M
PROPOSED BUILT UP AREA ON GROUND FLOOR	83.20 SQ.M
PROPOSED AREA FOR CLUB HOUSE ON FIRST FLOOR	0.00 SQ.M
TOTAL PROPOSED BUILT UP AREA FOR CLUB HOUSE	83.20 SQ.M

(WALLING)			
EXTERNAL WALLING = 150 MM THICK FLY ASH BRICK			
INTERNAL WALLING = 150 MM THICK FLY ASH BRICK			
SCHEDULE OF DOOR AND WINDOWS			
SR NO	TYPE	SIZE	LOCATION ROOM
1	D	1.00 x 2.10 M	LIVING HALL
2	D1	0.90 x 2.10 M	BED ROOM
3	W	0.75 x 2.10 M	W.C, BATH
OPENING			
1	D	0.90 x 2.10 M	LIVING ROOM
WINDOWS			
1	W	1.50 x 1.20 M	LIVING ROOM
2	W1	0.53 x 1.20 M	BED ROOM
3	W2	1.80 x 1.20 M	STAIRCASE
4	V	0.60 x 0.90 M	C. TOILET
REQUIRED			
PROPOSED			
AREA 10% OF FLOOR AREA OF ROOM			

PROJECT
COMPLETION DRAWING FOR FULL O.C. PROPOSED FOR BUILDING
AND CONVENIENCE SHOPPING AT SURVEY NO - 162/9/1 AND 162/9/2,
FURSUNGI, TAL - HAVELI, DIST - PUNE 412308

ASHAVINAYAK REALTY THROUGH
MR. SAGAR DILIP RUKARI
SIGNATURE OF OWNER

Signature
AR. SHREYASH SUNIEL RUKARI
CA/2013/61593
SIGNATURE OF LIC ARCHITECT
STUDIO 24
THR. AR. SHREYASH SUNIEL RUKARI
CA/2013/61593
2134, Sadashiv Peth, Vijayanagar colony,
Adrishthan, Office #6, Off Tilak Road,
Pune - 411030, India. Phone 020 - 24324458
SCALE 1:100 DATE 25.12.2025 DRAWN BY VASIM CHECKED BY SHREASH