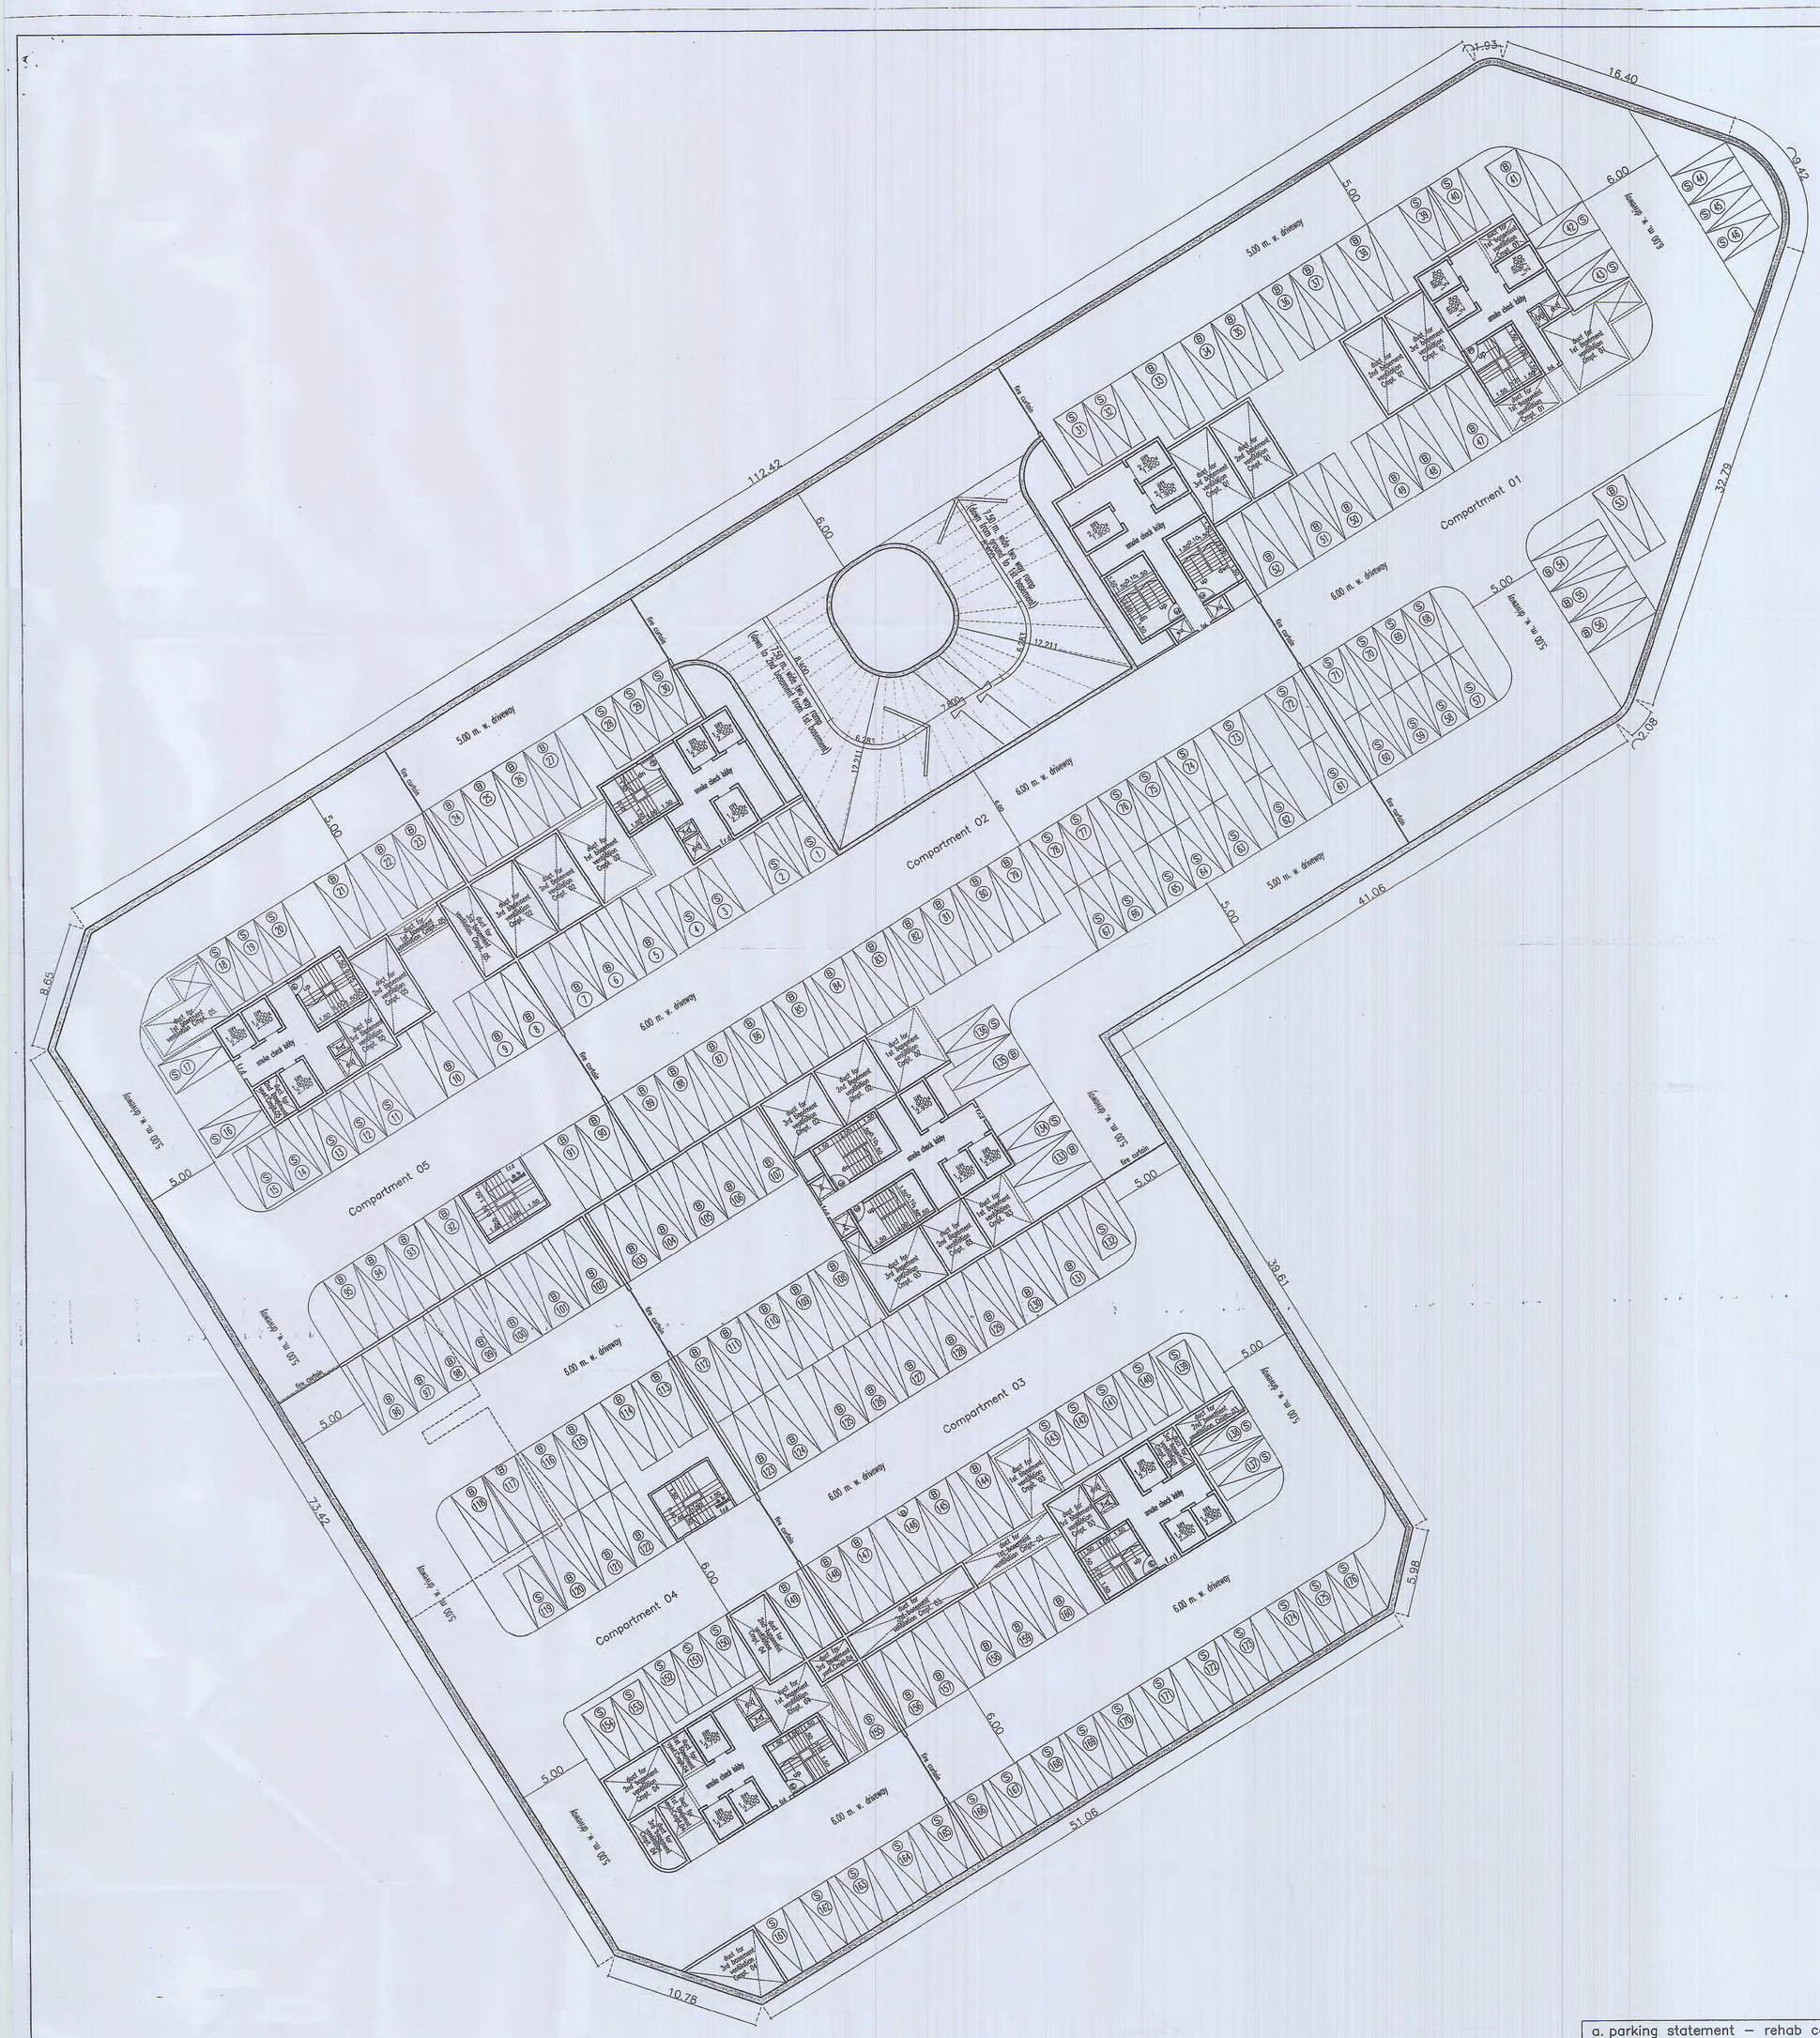

1st level basement floor plan

scale 1:200

a. parking statement – rehab componant	
a. small cars	80.00
b. big cars	96.00
c. total no. of cars	176.00
d. stack car parking provided for	nil

PROFORMA – B

4/19

CONTENTS OF SHEET

Rehab Building No. 1
1st level basement floor plan

STAMP OF APPROVAL OF PLANS

Signed in token of aprova
subject to Requirements
under No. P/LWR/RII/07
20/4/17
Chief Fire Officer
Mumbai Fire Brigade

19/4/17

STAMP OF DATE OF RECEIPT OF PLANS

ISSUED / REVISION:

REV	DATE	NOTE

CLIENT:

MHADA – MUMBAI BOARD
GRIHA NIRMAN BHAVAN,KALANAGAR,
BANDRA (EAST), MUMBAI –400051
PH NO. 56405000,26592877,26592822

ARCHITECTS

LAXMAN THITE ATCHITECT

LAXMAN THITE ARCHITECT
REG NO. = CA/79/4894
18, SHIVAJINAGAR, PUNE–5
TEL. : 25536714/25536109
FAX : 25536930

IN ASSOCIATION WITH

TKS DESIGN SERVICES
18, SITAPARK,SHIVAJI NAGAR, PUNE–5
PH.NO : 020–25531070, 020–25537377
EMAIL: tksarchitects@gmail.com

ingrain
5th Floor, ITTS House, Kalaghodc, Fort, Mumbai 400001.
PH.NO : 022–66355760
EMAIL : ingrain@ingrainarchitects.com
WEB SITE: www.ingrain.co

SUNIL AMBRE & ASSOCIATES
ARCHITECTS
GND FLR, ABAN HOUSE, 25/31,SHREE SAIBABA MARG, BEHIND RHYTHM HOUSE, KALA GHODA, FORT, MUMBAI. PIN–400 023, TEL NO. 22024892, 22822057 / 2084

DESCRIPTION OF PROPOSAL & PROPERTY

Proposed Rehab Building No. 1 for Re–Development of existing building as per new DCR 33(9)(B)–Appendix III–B dated 27th Dec 2016 existing buildings on plot bearing C.S. No. 101, 102, 2A/102, 4/102, 103 3/104 & 105 of Lower Parel division, situated at N.M.Joshi Marg known as BDD Chawls in G/South Ward Mumbai.

DATE	DEALT	NORTH
SCALE	CHECKED	

PATH: