P R O F O R M A - B

CONTENTS OF SHEET

Retrac building (building no.) wing - B)
all floor plans

STAMP OF APPROVAL OF PLANS

Approval Subject to I.O. Conditions Issued
vide Commencement Certificate No. 1/1
CE/LVC.

Executive Engineer
Slum Rehabilitation Cell
Slum Rehabilitation Authority
CE/LVC

STAMP OF DATE OF RECEIPT OF PLANS

ISSUED / REVISION:

REV	DATE	NOTE

OWNER:

MHADA - MUMBAI BOARD
GRIHA NIRMAN BHAVAN,KALANAGAR,
BANDRA (EAST), MUMBAI -400051
PH NO. 26405000,26592877,26592822

ARCHITECTS

LAXMAN THITE ATCHITECT IN ASSOCIATION WITH

TKS DESIGN SERVICES

LAXMAN THITE ■ ARCHITECT

ingrain

SUNIL AMBRE & ASSOCIATES

SHEET TITLE

Proposed Pendil Building No. for the Development of existing building as per ...
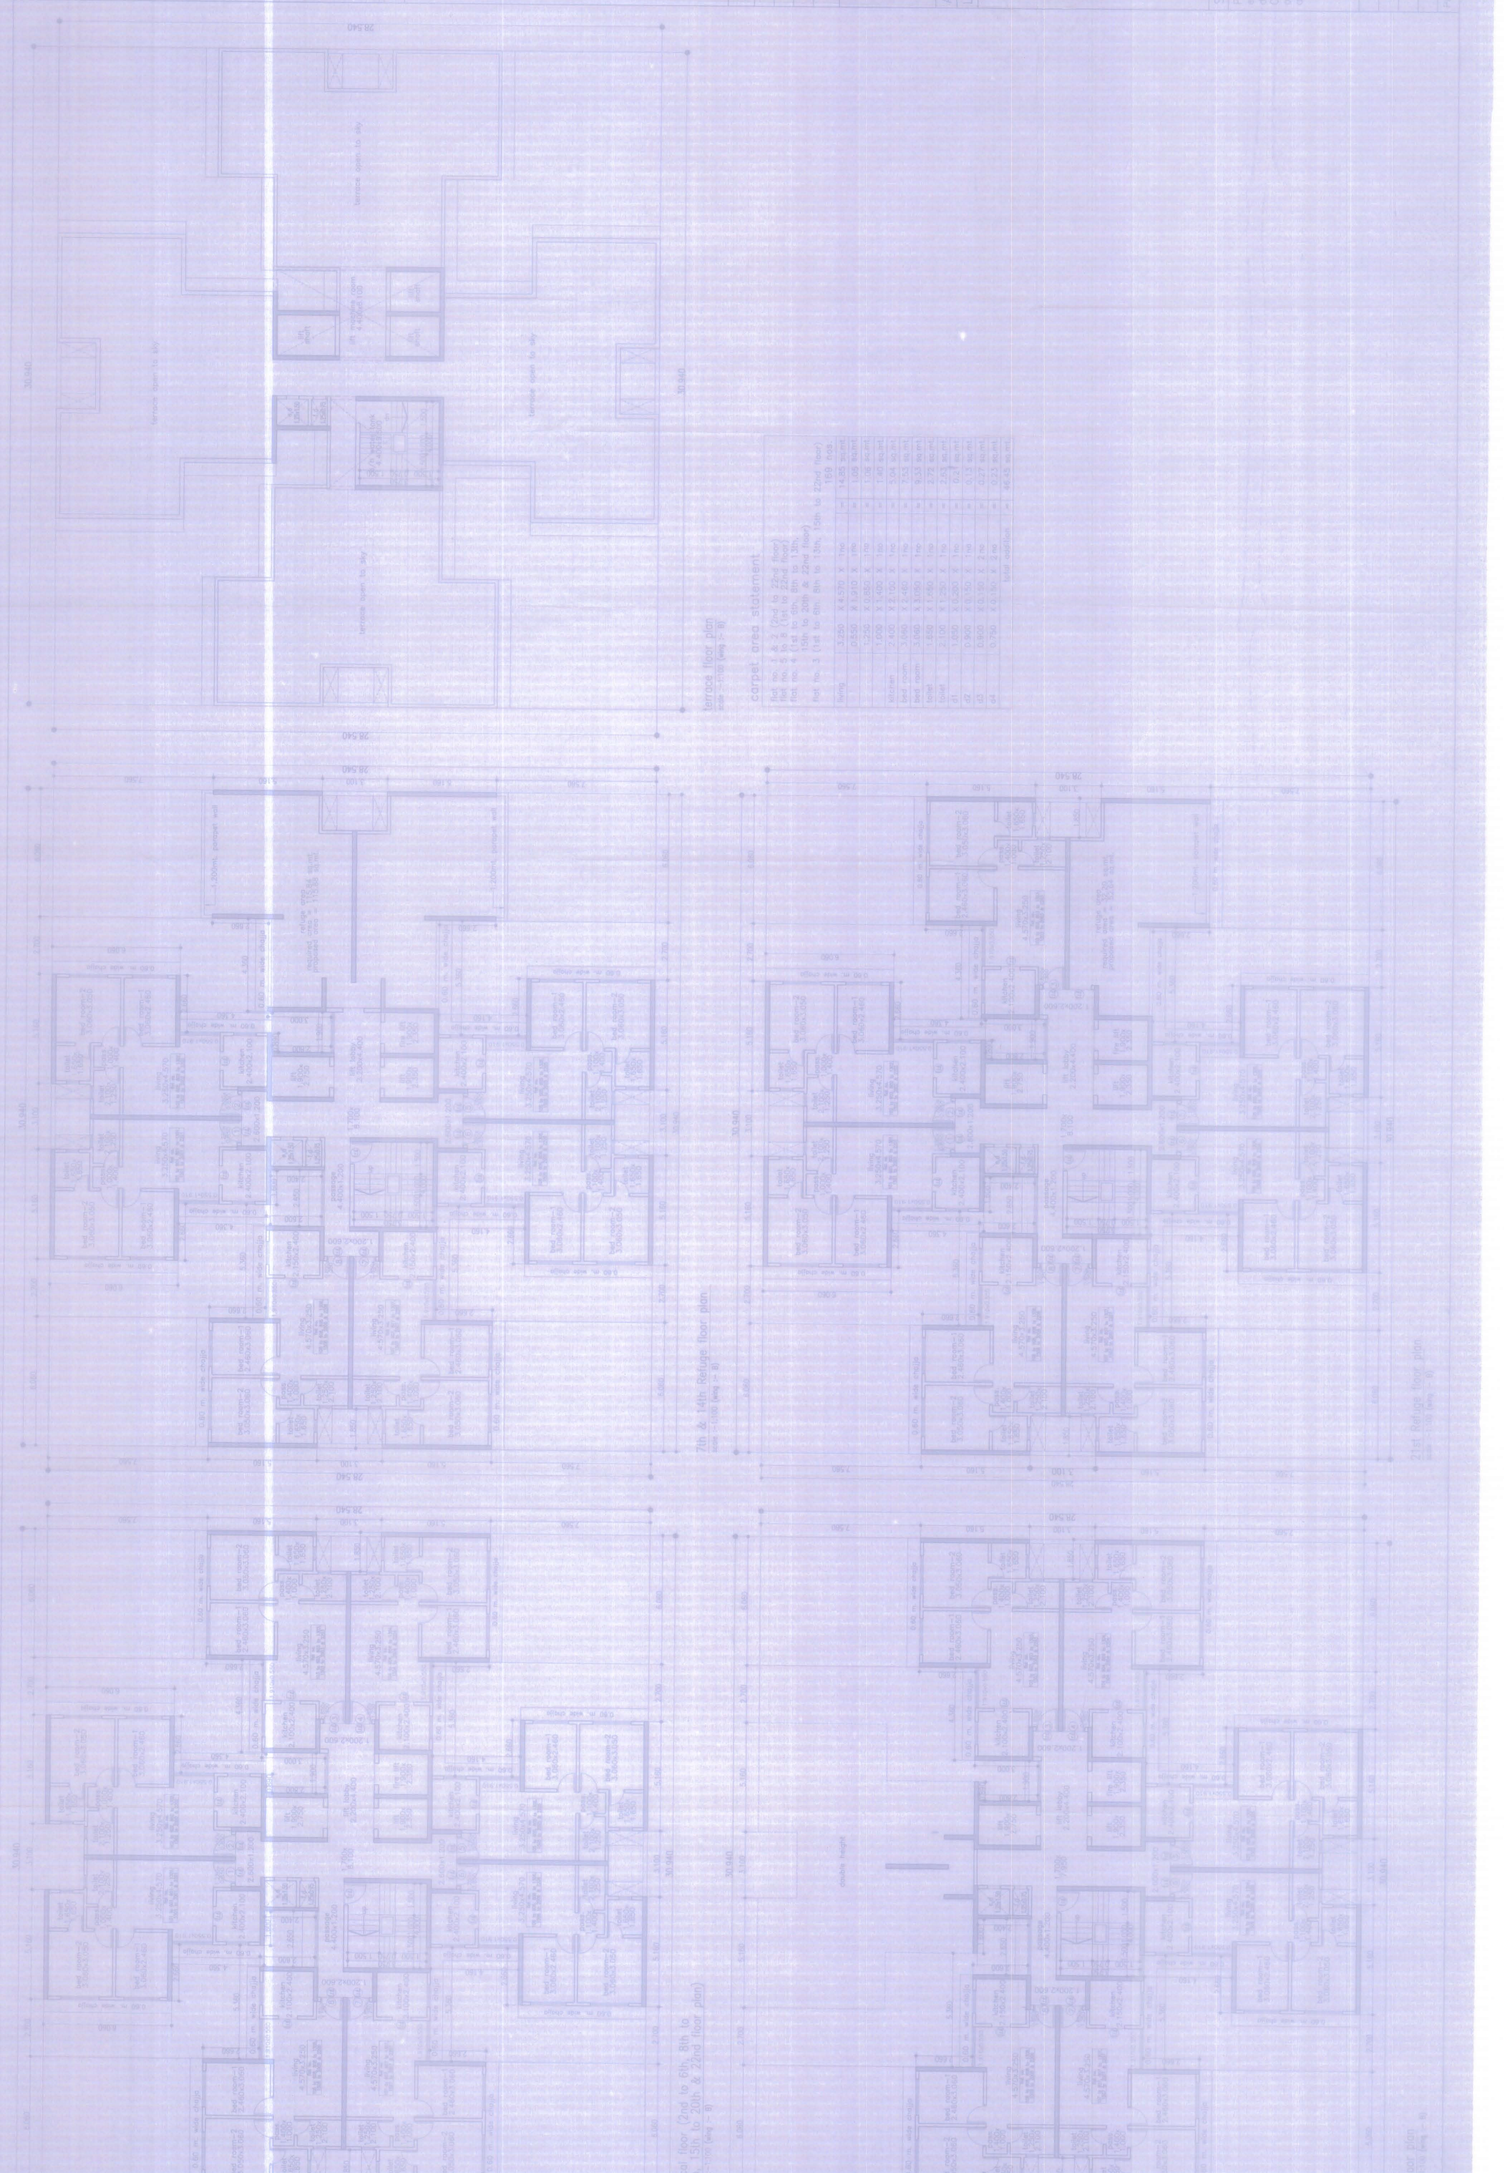
DATE		MONTH
	DRAWN	
	CHECKED	
DATE		
SIGNATURE		
PATH