DEMARCATION PLAN

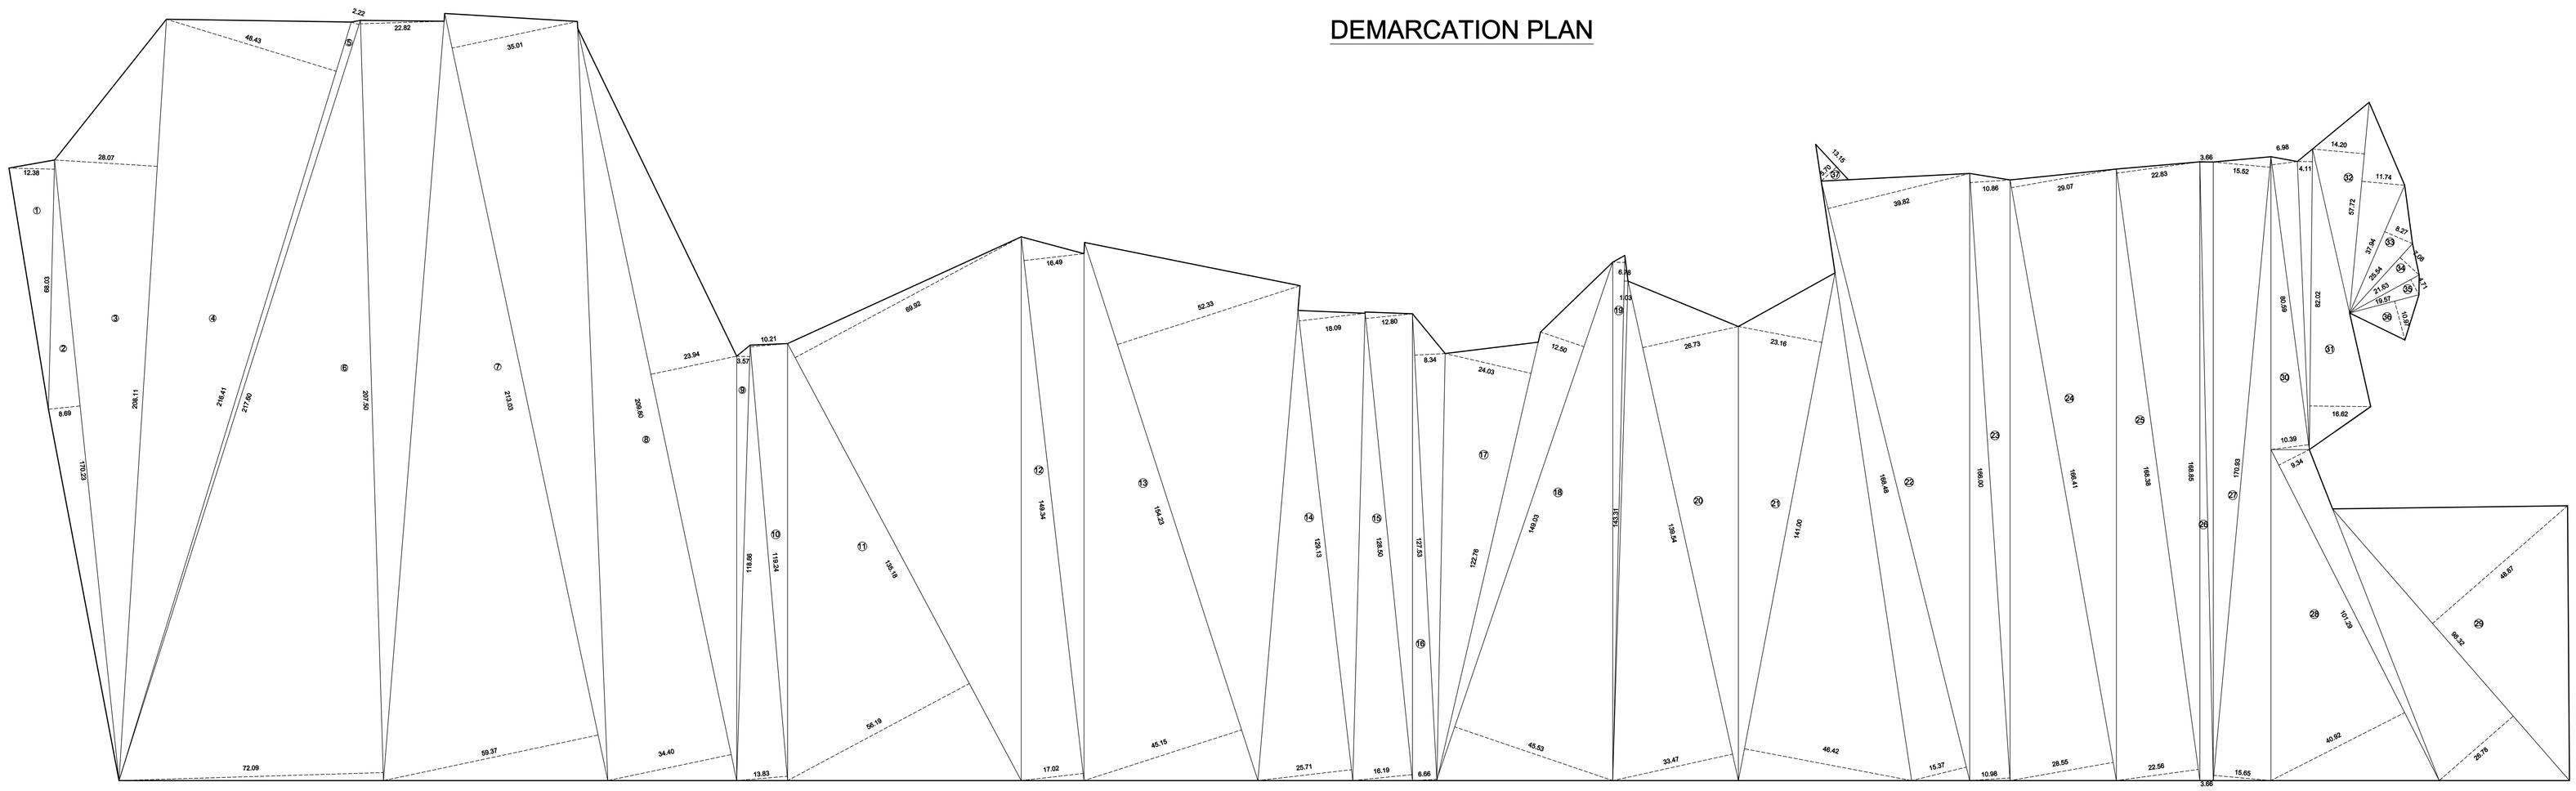

PLOT AREA CALCULATION

1	½ x 68.03 x 12.38	**421 . 11**
2	½ x 170.23 x 8.69	**739 . 65**
3	½ x 208.11 x 28.07	**2920 . 82**
4	½ x 216.41 x 48.43	**5240 . 37**
5	½ x 217.60 x 2.22	**241 . 54**
6	½ (22.76 + 72.09) x 207.50	**9646 . 91**
7	½ (35.01 + 59.37) x 213.03	**10052 . 88**
8	½ (23.94 + 34.40) x 209.80	**6119 . 87**
9	½ x 3.57 x 118.86	**212 . 17**
10	½ (10.21 + 13.83) x 119.24	**1433 . 26**
11	½ (69.92 + 56.19) x 135.18	**8523 . 77**
12	½ (16.49 + 17.02) x 149.34	**2502 . 19**
13	½ (52.33 + 45.15) x 154.23	**7517 . 17**
14	½ (18.09 + 25.71) x 129.13	**2827 . 95**
15	½ (12.80 + 16.19) x 126.50	**1862 . 61**
16	½ (8.34 + 6.66) x 127.53	**956 . 48**
17	½ x 24.03 x 122.76	**1474 . 96**
18	½ (12.50 + 45.53) x 149.03	**4324 . 11**
19	½ (6.78 + 23.11) x 145.49	**559 . 62**
20	½ (23.59 + 10.93) x 137.12	**4200 . 15**
21	½ (23.16 + 46.42) x 141.00	**4905 . 39**
22	½ (39.82 + 15.37) x 168.48	**4649 . 21**
23	½ (10.86 + 10.98) x 166.00	**1812 . 72**
24	½ (29.07 + 28.55) x 166.41	**4794 . 27**
25	½ (22.83 + 22.56) x 168.38	**3821 . 38**
26	½ (3.66 + 3.66) x 168.85	**617 . 99**
27	½ (15.52 + 15.65) x 170.93	**2663 . 94**
28	½ (9.34 + 40.92) x 101.29	**2545 . 42**
29	½ (26.78 + 48.87) x 98.32	**3718 . 95**
30	½ (10.39 + 6.98) x 80.59	**699 . 92**
31	½ (4.11 + 16.62) x 82.02	**850 . 14**
32	½ (14.20 + 11.74) x 57.72	**748 . 63**
33	½ x 37.94 x 8.27	**156 . 88**
34	½ x 25.54 x 7.08	**90 . 41**
35	½ x 21.63 x 4.71	**50 . 94**
36	½ x 19.57 x 10.97	**107 . 34**
37	½ x 13.15 x 5.70	**37 . 48**
		104248 . 60

PROFORMA – B

CONTENS OF SHEET

PLOT AREA CALCULATION

STAMP OF RECEIPT OF PLAN	STAMP OF APPROVAL

DESCRIPTION OF PROPOSAL

LAYOUT PLAN SHOWING EXTG. VARIOUS HOUSING SCHME IN M.H.A.D. BOARDS COLONY AT SHASTRI NAGAR GOREGAON (W)

	DATE :- 07 - 04 - 2010	SR. ARCH. & PLANNER
N	SCALE :- 1 : 500	ARCH PLANNER
	DRNG NO :-	ASSIT. ARCH.
M.H.A.D.B		JR. ARCH. ASSIT.

Shilp associates

Architects . Interior Designers